
Providence Cedars-Sinai Tarzana Medical Center
Facility No. 13085

10/28/2026

Current Site Plan

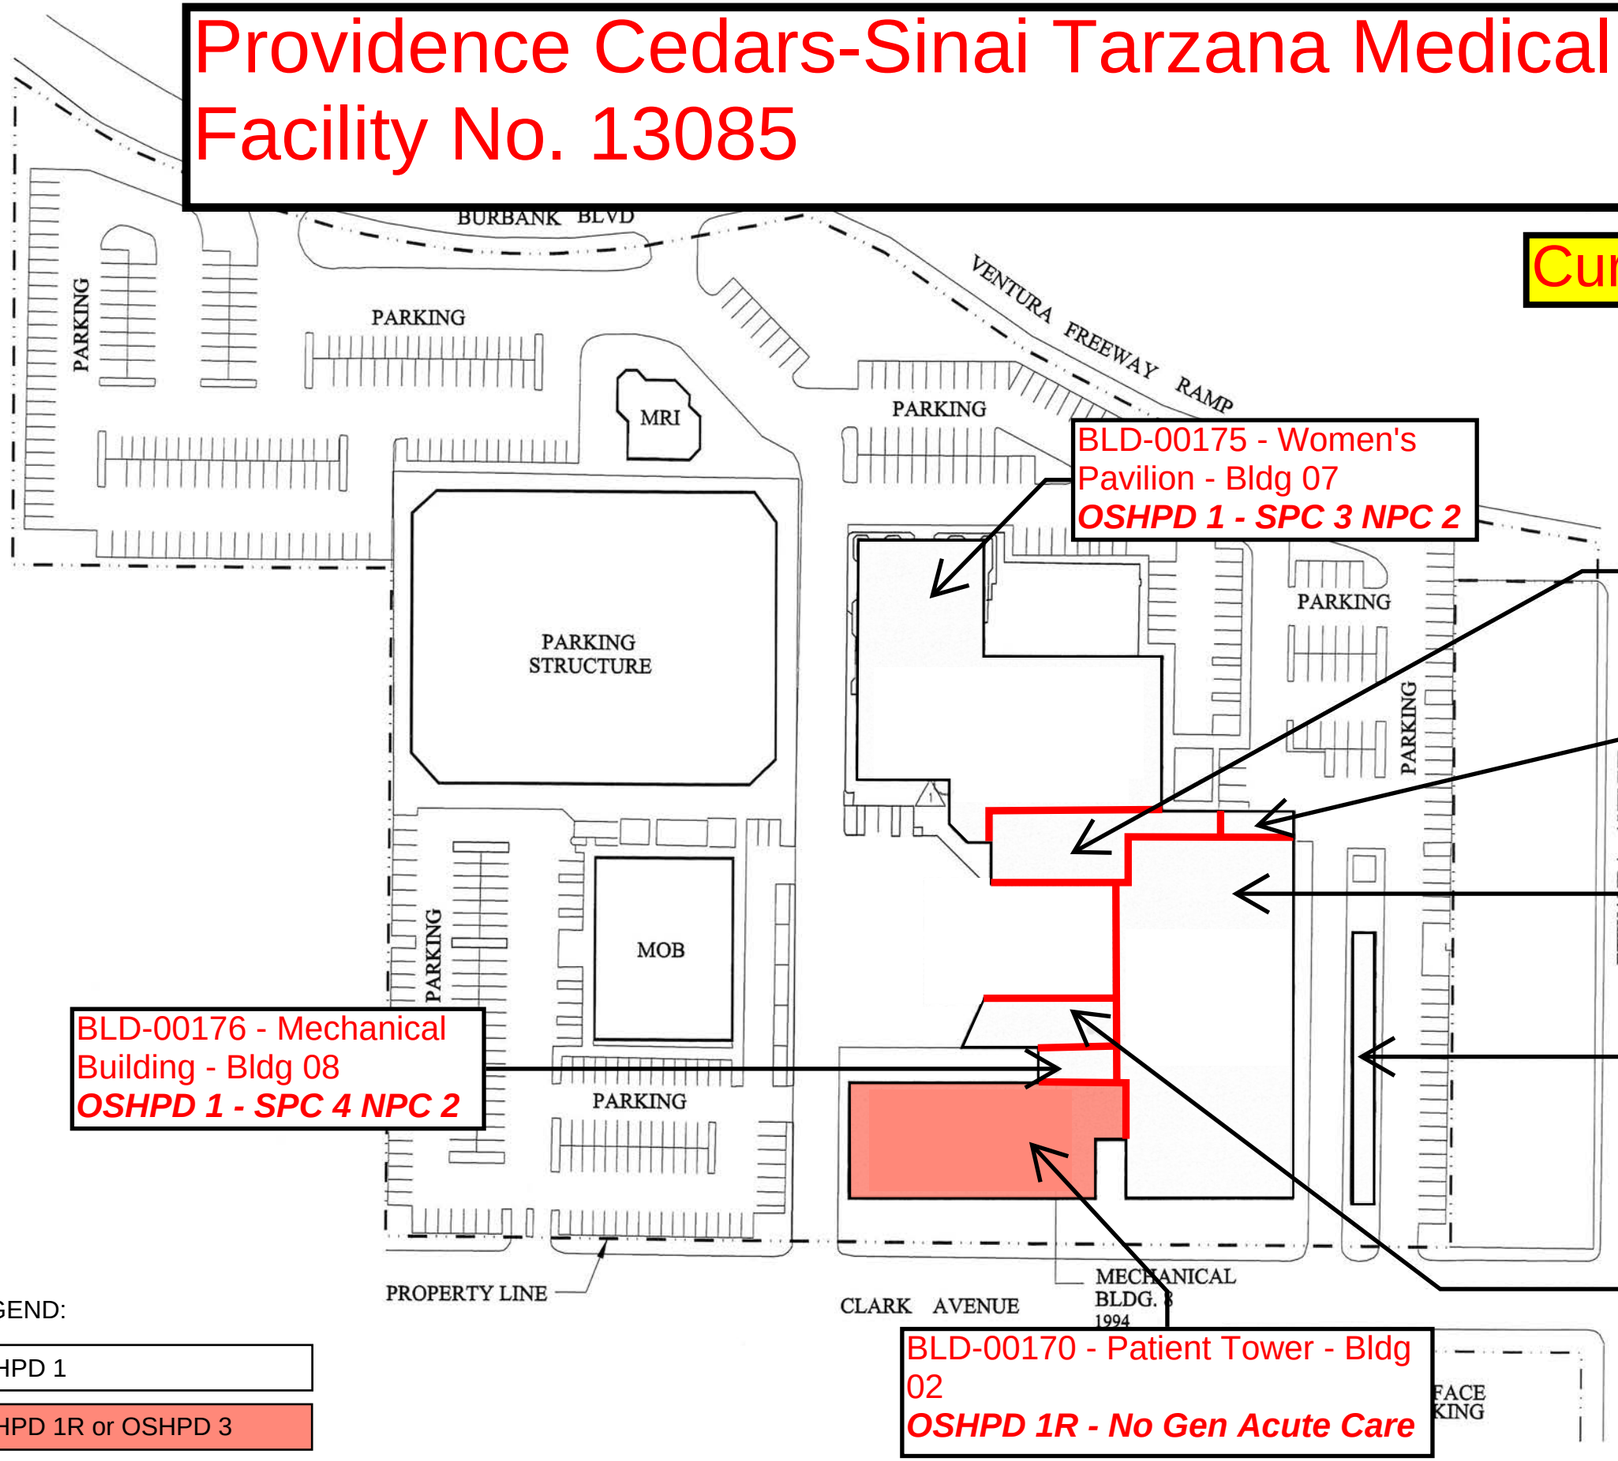

BLD-00175 - Women's Pavilion - Bldg 07
OSHPD 1 - SPC 3 NPC 2

BLD-00174 - Admitting/Emergency - Bldg 06
OSHPD 1 - SPC 3 NPC 2

BLD-06398 - Emergency Cat Lab - Bldg 06A
OSHPD 1 - SPC 4s NPC 2

BLD-00171 - Ancillary Wing - Bldg 03
OSHPD 1 - SPC 4D NPC 2

BLD-00172 - Service Building - Bldg 04
OSHPD 1 - SPC 5 NPC 2

BLD-00173 - Cardiology Addition - Bldg 05
OSHPD 1 - SPC 3 NPC 2

BLD-00176 - Mechanical Building - Bldg 08
OSHPD 1 - SPC 4 NPC 2

BLD-00170 - Patient Tower - Bldg 02
OSHPD 1R - No Gen Acute Care


LEGEND:

- OSHPD 1
- OSHPD 1R or OSHPD 3
- Seismic Separation

NORTH

Providence Cedars-Sinai Tarzana Medical Center
Facility No. 13085

Future Site Plan

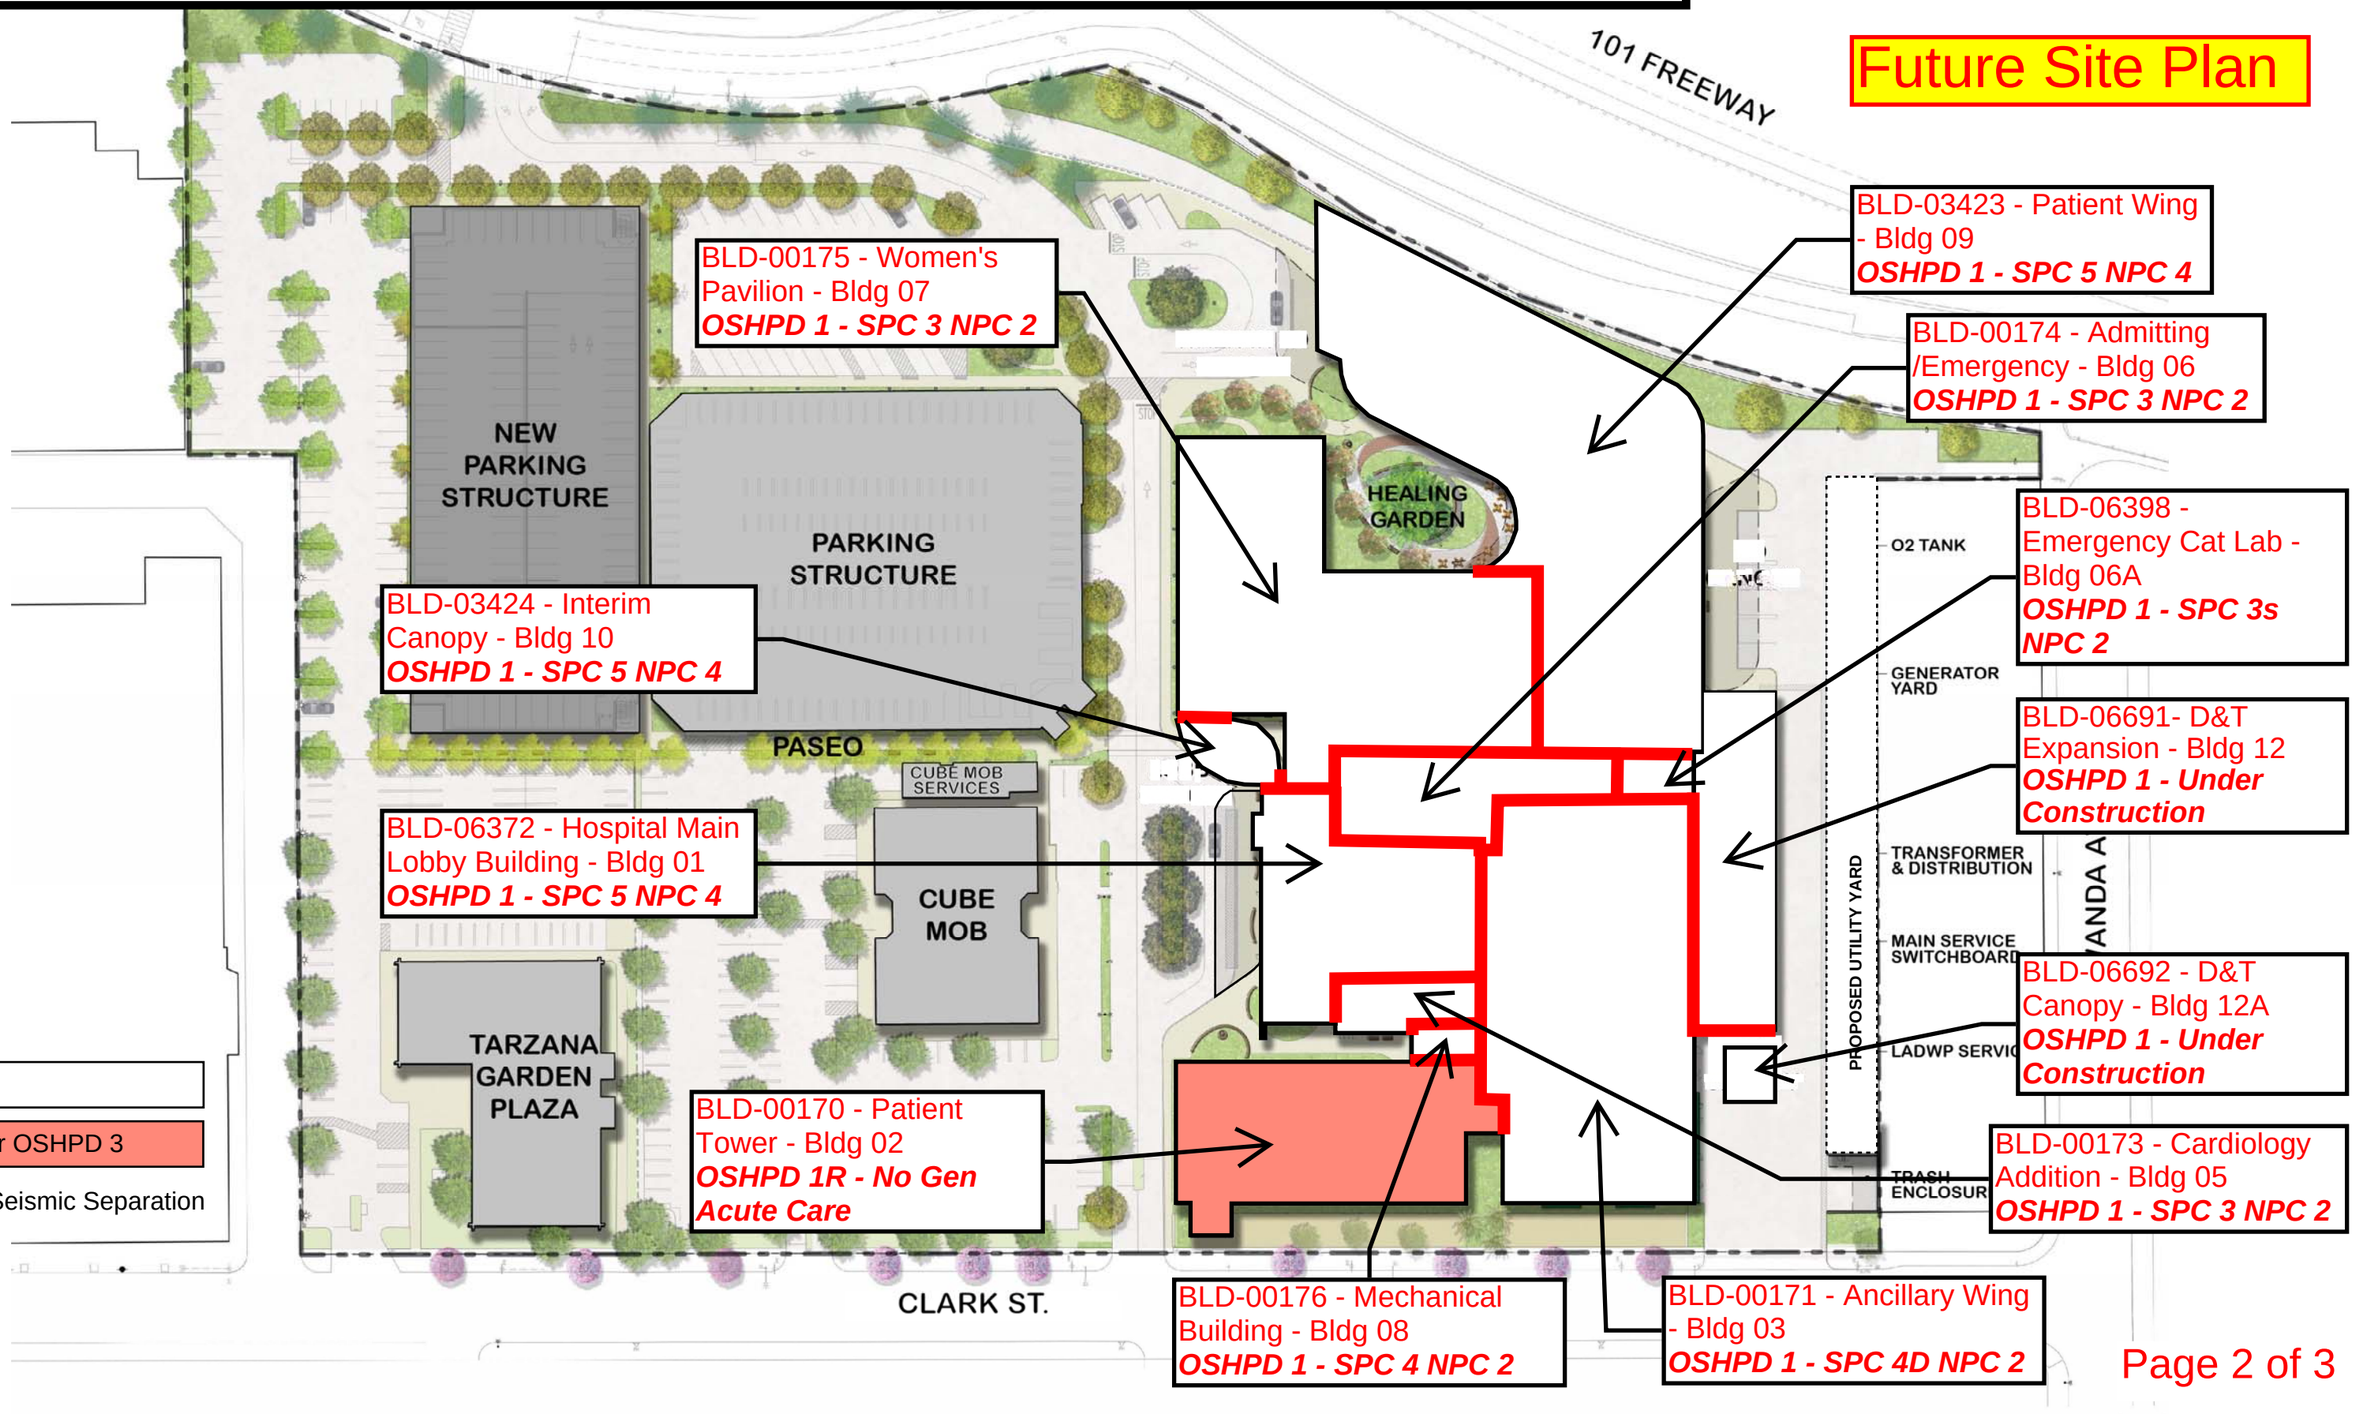

BLD-00175 - Women's Pavilion - Bldg 07
OSHPD 1 - SPC 3 NPC 2

BLD-03423 - Patient Wing - Bldg 09
OSHPD 1 - SPC 5 NPC 4

BLD-00174 - Admitting /Emergency - Bldg 06
OSHPD 1 - SPC 3 NPC 2

BLD-06398 - Emergency Cat Lab - Bldg 06A
OSHPD 1 - SPC 3s NPC 2

BLD-03424 - Interim Canopy - Bldg 10
OSHPD 1 - SPC 5 NPC 4

BLD-06691- D&T Expansion - Bldg 12
OSHPD 1 - Under Construction

BLD-06372 - Hospital Main Lobby Building - Bldg 01
OSHPD 1 - SPC 5 NPC 4

BLD-06692 - D&T Canopy - Bldg 12A
OSHPD 1 - Under Construction

BLD-00170 - Patient Tower - Bldg 02
OSHPD 1R - No Gen Acute Care

BLD-00173 - Cardiology Addition - Bldg 05
OSHPD 1 - SPC 3 NPC 2

BLD-00176 - Mechanical Building - Bldg 08
OSHPD 1 - SPC 4 NPC 2

BLD-00171 - Ancillary Wing - Bldg 03
OSHPD 1 - SPC 4D NPC 2


LEGEND:

- OSHPD 1
- OSHPD 1R or OSHPD 3
- Seismic Separation

BLD-08145 Emergency Generator #2 - Bldg 09
OSHPD 1 - SPC 5 NPC 4

BLD-08144 Emergency Generator #1 - Bldg 09B
OSHPD 1 - SPC 5 NPC 4

BLD-08143 Equipment Yard - Bldg 09A
OSHPD - SPC N/A NPC 4

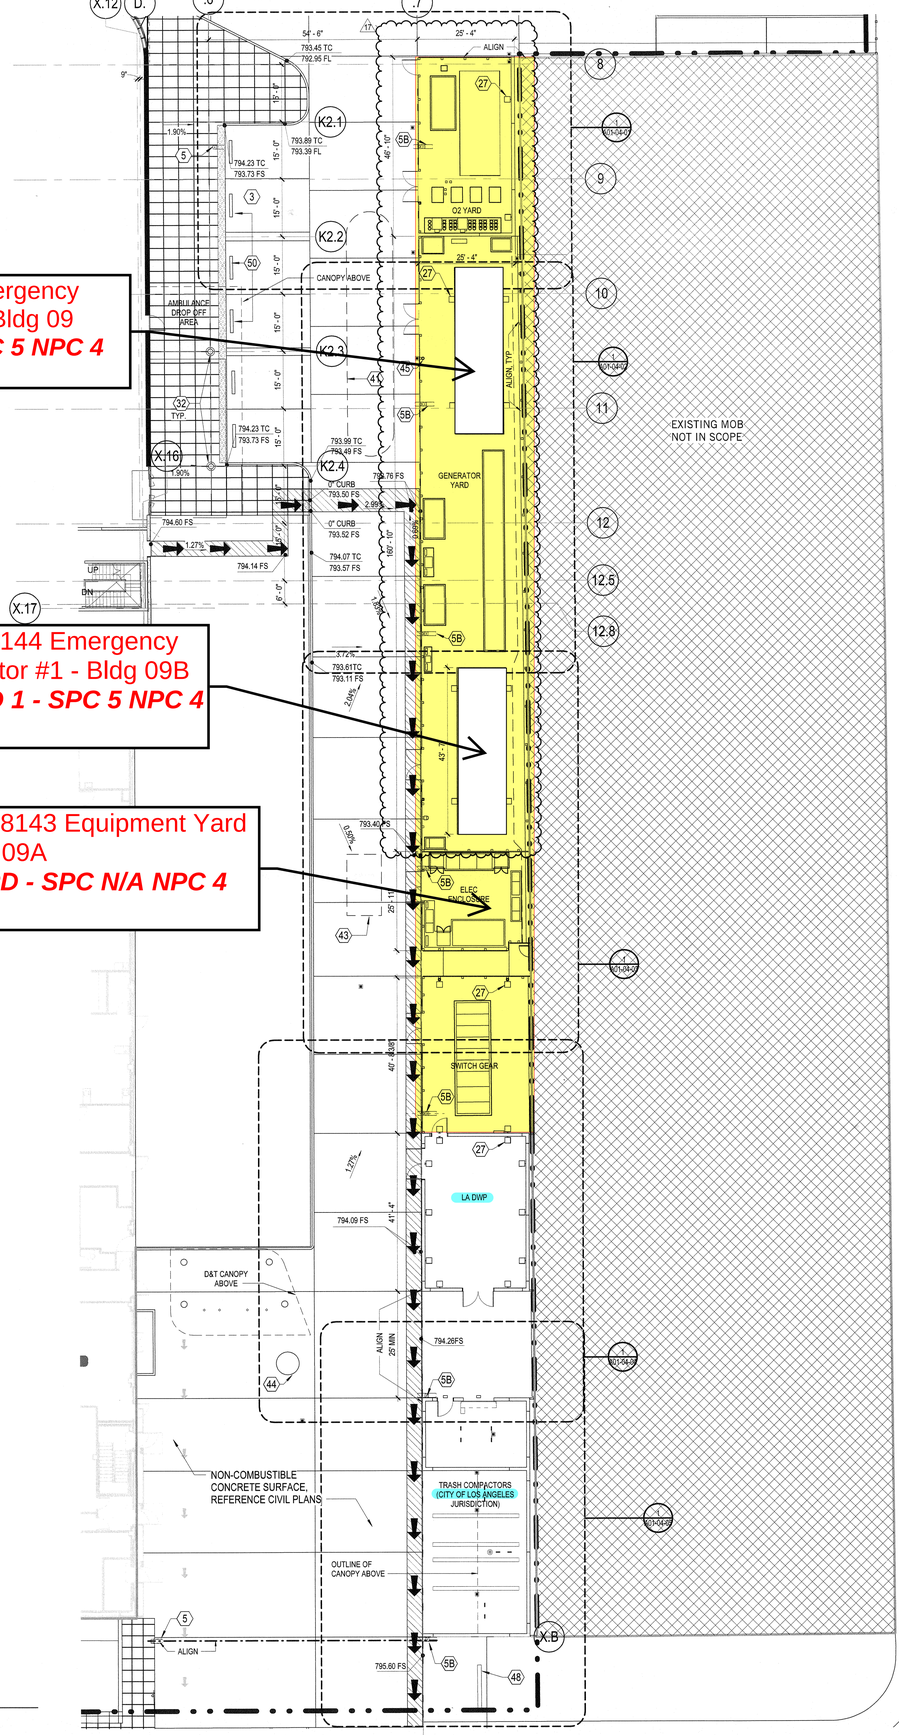

1 ENLARGED ARCHITECTURAL SITE PLAN - SIDE YARD
1/16" = 1'-0"

NOTES BY NUMBER

1. LANDSCAPING - REFER TO LANDSCAPE DRAWINGS
2. EMERGENCY OXYGEN CONNECTION
3. AMBULANCE PARKING
4. ASSUMED PROPERTY LINE AT FREEWAY ON-RAMP
5. POLE MOUNTED LIGHT FIXTURE - SEE ELECTRICAL FOR FOOTING INFORMATION, SEE STRUCTURAL
5B. POLE MOUNTED DUAL-LIGHT FIXTURE - SEE ELECTRICAL FOR FOOTING INFORMATION, SEE STRUCTURAL
6. FREE STANDING SECURITY WALL: SEE CIVIL PLANS
7. PASSENGER LOADING ZONE
8. ACCESSIBLE PARKING
9. (E) FIRE HYDRANT
10. RETAINING WALL - SEE CIVIL
11. SITE FURNITURE - SEE LANDSCAPE
12. NEW CONCRETE SIDEWALK
13. PEDESTRIAN CROSSING
14. CONCRETE VALLEY GUTTER, REF. TO CIVIL
15. ACCESSIBLE PARKING SIGN - SEE SHEET A02-05
16. AREA DRAIN, SEE CIVIL PLANS
17. 6" TO 0" CURB TRANSITION
18. 0" CONCRETE CURB - SEE 3/A20-05
19. 6" CONCRETE CURB - SEE 5/A20-05
20. DETECTABLE WARNING
21. BIKE RACK
22. BOLLARD MOUNTED LIGHT FIXTURE - SEE ELECTRICAL
23. PARKING ARM
24. ACCESSIBLE PATH OF TRAVEL
25. GENERATOR - SEE ELECTRICAL
26. TANK - SEE PLUMBING
27. LIGHT FIXTURE - SEE ELECTRICAL SCHEDULE
28. 3-HR. RATED 10" CMU WALL
29. 3-HR. RATED METAL DOOR
30. WELDED WIRE MESH FENCE - SEE SHEET A02-04
31. GATE - SEE SHEET A02-04
32. COLUMN FOR CANOPY ABOVE
33. DECORATIVE FENCE; SEE DETAIL 2/A02-06
34. DECORATIVE GATE; SEE DETAIL 3/A02-06
35. BULK O2 TANK
36. EVAPORATOR
37. O2 TANK RESERVE
38. GASES - SEE PLUMBING
39. HOUSEKEEPING PAD - SEE STRUCTURAL
40. 2-HR. RATED 10" CMU WALL
41. UNDERGROUND FUEL TANK - SEE PLUMBING & CIVIL SHEETS
42. UNDERGROUND FIRE WATER TANK - SEE PLUMBING & CIVIL SHEETS
43. UNDERGROUND WASTE WATER TANK - SEE PLUMBING & CIVIL SHEETS
44. FUEL TANK FILLING STATION
45. FUEL TANK VENT
46. EXTERIOR WALL LOUVER
47. MANUAL 3-HR. ROLL-UP DOOR
48. MONUMENT SIGN
49. TREE UPLIGHT
50. CONC. WHEEL STOP
51. GAS METER - SEE PLUMBING
52. (E) DOOR
53. MAINTENANCE PATH: WINDOW WASHING DROUND RIGGING, SEE CIVIL PLANS
54. PROTECTIVE (INTERIM FUEL TANK) CONC. FILLED BOLLARD

Comments:
Col: A01-04-03
C02: A01-04-I
C03: E00-07-I
C04: P000-01-I
C05: P01-01

LEGEND

- PROPERTY LINE
- REQUIRED ACCESSIBLE PATH
- ACCESSIBLE PATH OF TRAVEL
- ACCESSIBLE PARKING
- TRUNCATED DOMES

OSHPD-Field Review Issue
Date: 4-15-19
ACD
Architectural D (A) X Refer
Mechanical D (A) X Refer
Electrical D (A) X Refer
DSE
Structural D A (X) Refer
FLSO
Fire Life Safety D (A) X Refer

Reviewed and Approved
IOR
Date 5/21/19

PERKINS + WILL
617 West 7th St., Suite 1200
Los Angeles, CA 90017
t 213.270.8400
f 213.270.8410
www.perkinswill.com

CONSULTANTS

OWNER
PROVIDENCE HEALTH & SERVICES
4400 NE HALSEY STREET, BLDG 2, SUITE 190, PORTLAND, OREGON, 97213

CIVIL
KPFF
700 SOUTH FLOWER STREET, SUITE 2100, LOS ANGELES, CALIFORNIA, 90017

STRUCTURAL
KPFF
6080 CENTER DRIVE, SUITE 700, LOS ANGELES, CALIFORNIA, 90045

MEP
SYSKA HENNESSY GROUP, INC.
800 CORPORATE POINTE, SUITE 200, CULVER CITY, CALIFORNIA, 90230

TELECOM
VANTAGE
201 CONTINENTAL BLVD, SUITE 120 EL SEGUNDO, CALIFORNIA, 90245

LANDSCAPING
PAMELA BURTON & COMPANY
1430 OLYMPIC BLVD, SANTA MONICA, CALIFORNIA, 90404

CONTRACTOR
MCCARTHY
20401 SW BIRCH STREET, NEWPORT BEACH, CALIFORNIA, 92660

LICENSED ARCHITECT RUSSELL TRIPP C-30 RENEWAL 11-30-20 STATE OF CALIFORNIA


OSHPD # I160026-19-02

PROJECT

PROVIDENCE Tarzana Medical Center

PROVIDENCE TARZANA MEDICAL CENTER PATIENT WING
18321 CLARK STREET
TARZANA, CALIFORNIA
91356

KEYPLAN

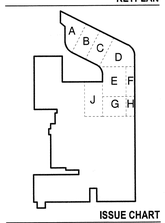

ISSUE CHART

Office of Statewide Health Planning & Development/FDD
REVIEWED IN ACCORDANCE WITH THE REQUIREMENTS OF T24, CCR
APPROVED
APR 11 2019

CHANGE ORDER# ACD0011
INSTRUCTION BULLETIN#
DEFERRED APPROVAL#
ADDENDUM

MARK	ISSUE	DATE
17	ACD 0011	3/25/2019

Job Number	715016
Drawn	Author
Checked	Checker
Approved	Approver

TITLE

ENLARGED SITE PLAN

SHEET NUMBER

A01-04
INCREMENT 2

Copyright © 2018 Perkins+Will