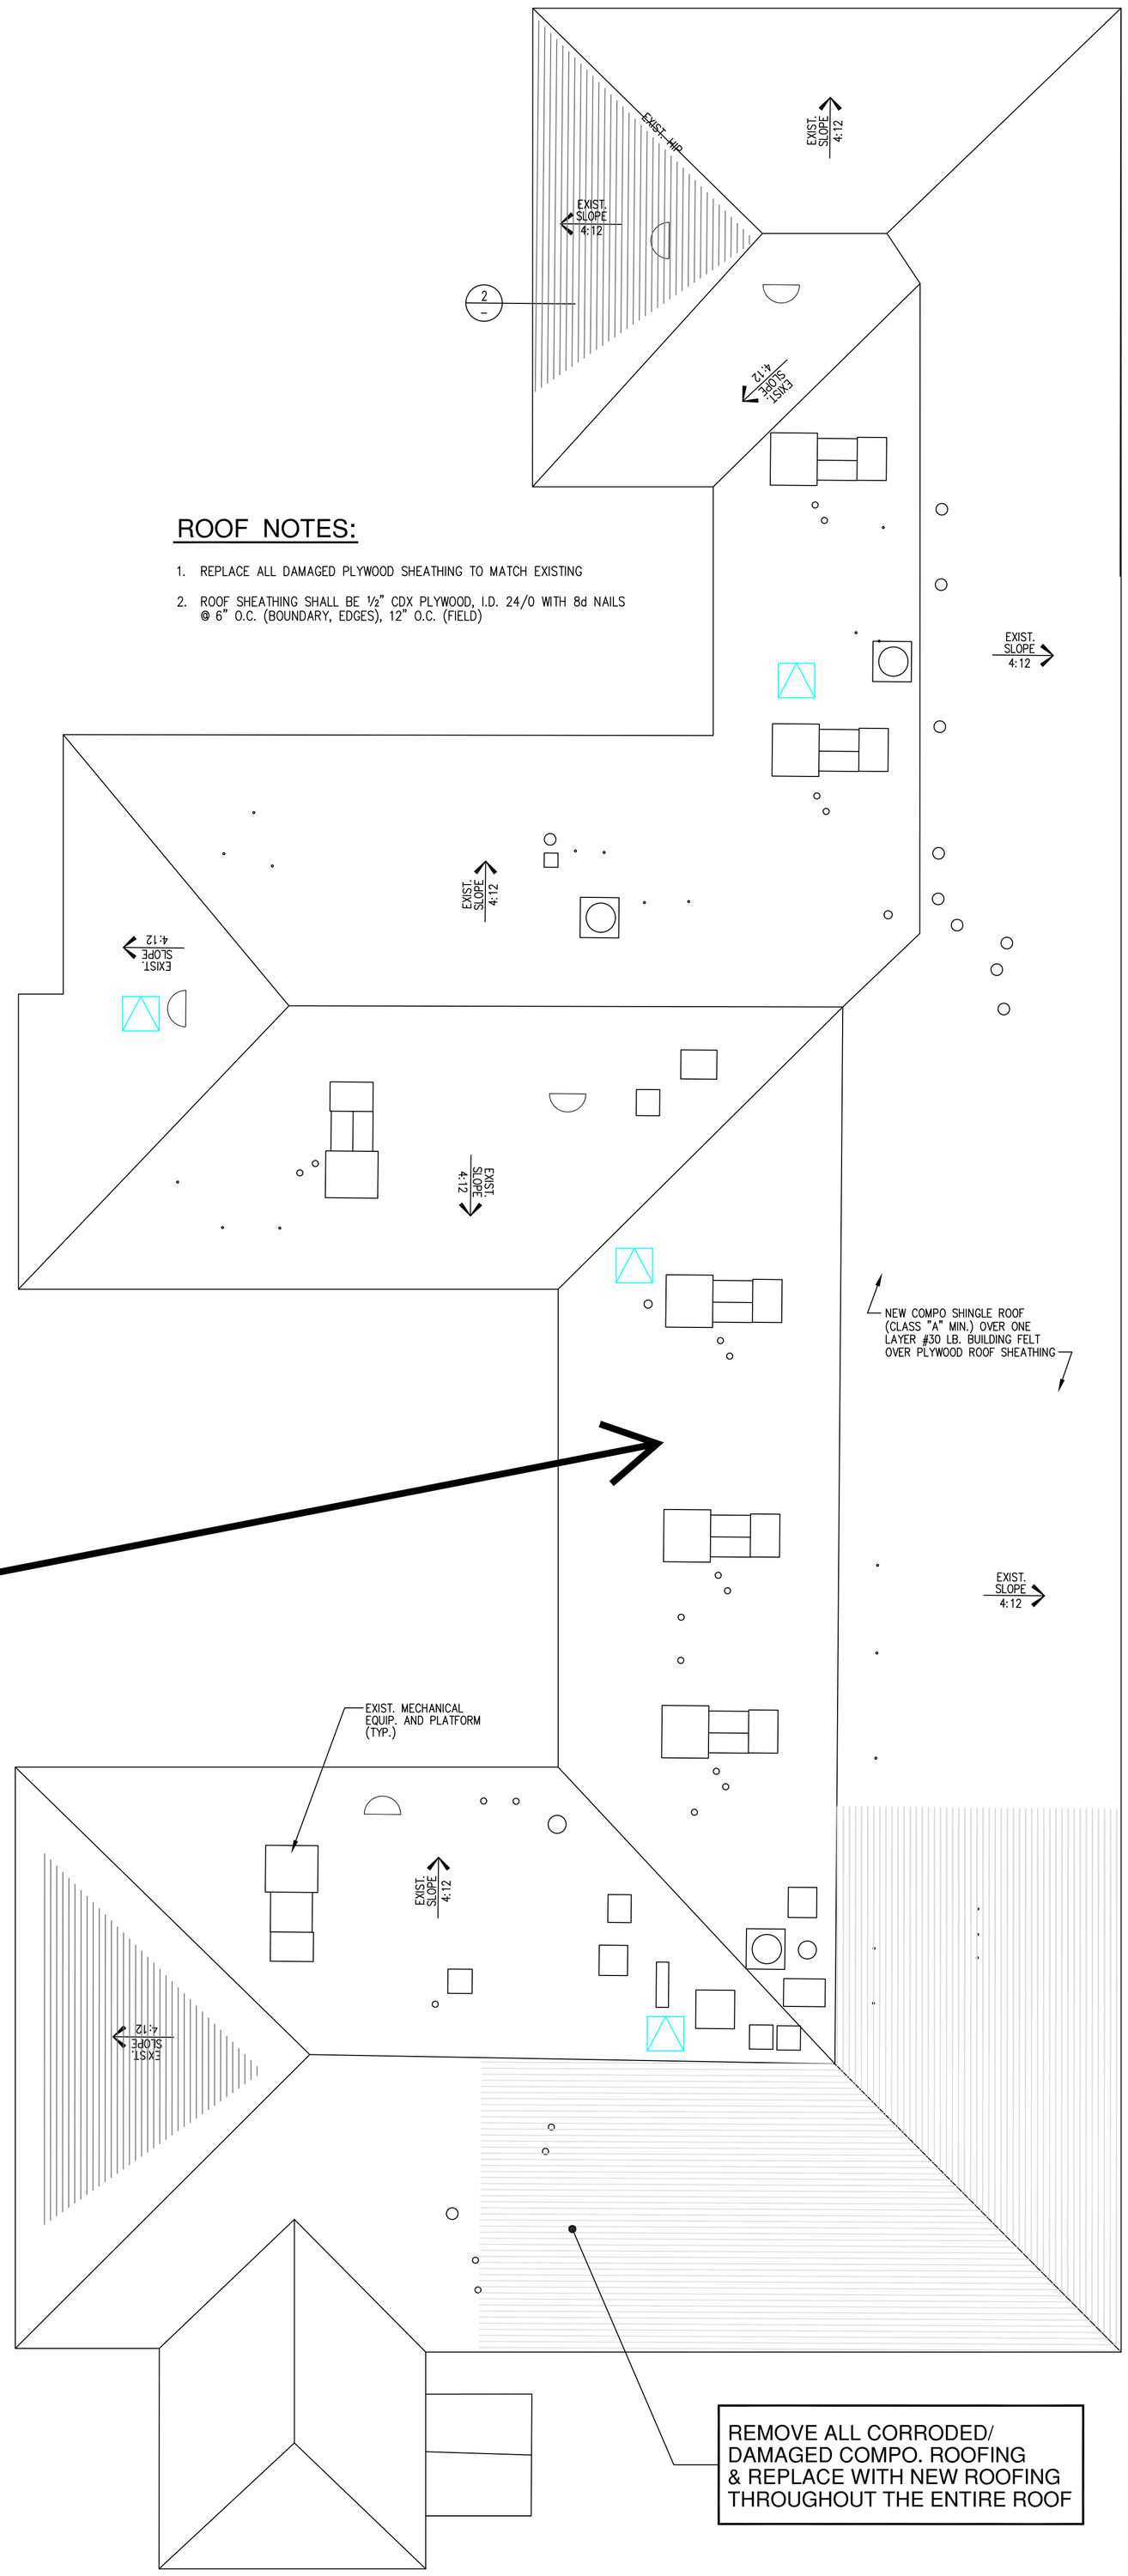

ROOF NOTES:

1. REPLACE ALL DAMAGED PLYWOOD SHEATHING TO MATCH EXISTING
2. ROOF SHEATHING SHALL BE ½" CDX PLYWOOD, I.D. 24/0 WITH 8d NAILS @ 6" O.C. (BOUNDARY, EDGES), 12" O.C. (FIELD)

BLD-05125 Main Building - Bldg 01

Newport Bay Hospital
Facility No 10424

2/15/2023

EXISTING ROOF PLAN

SCALE: 1/8"=1'-0"

1