
Providence Cedars-Sinai Tarzana Medical Center
Facility No. 13085

11/16/2026

Current Site Plan

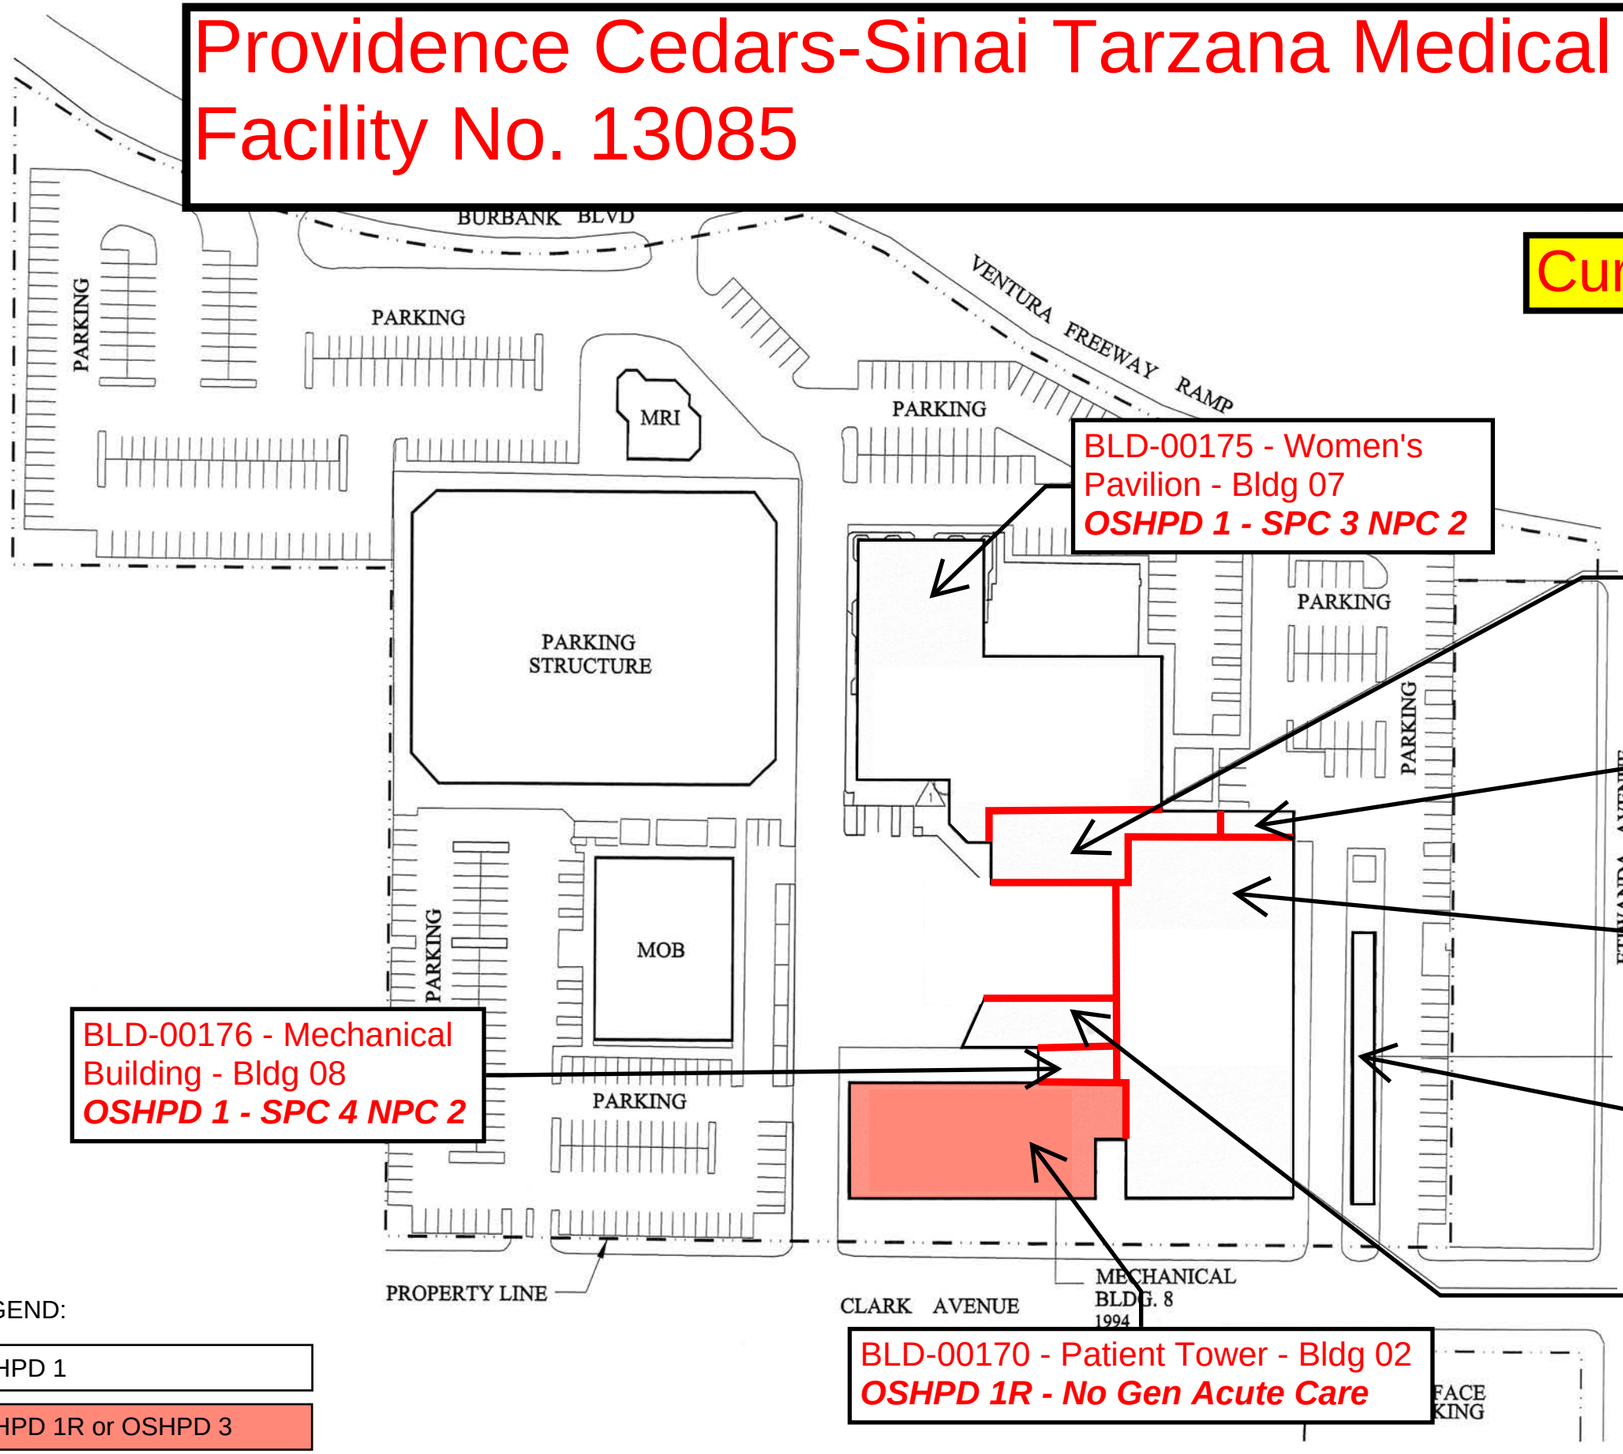

BLD-00175 - Women's Pavilion - Bldg 07
OSHPD 1 - SPC 3 NPC 2

BLD-00174 - Admitting/Emergency - Bldg 06
OSHPD 1 - SPC 3 NPC 2

BLD-06398 - Emergency Cat Lab - Bldg 06A
OSHPD 1 - SPC 4s NPC 2

BLD-00171 - Ancillary Wing - Bldg 03
OSHPD 1 - SPC 4D NPC 2

BLD-00176 - Mechanical Building - Bldg 08
OSHPD 1 - SPC 4 NPC 2

BLD-00172 - Service Building - Bldg 04
OSHPD 1 - SPC 5 NPC 2

BLD-00173 - Cardiology Addition - Bldg 05
OSHPD 1 - SPC 3 NPC 2

BLD-00170 - Patient Tower - Bldg 02
OSHPD 1R - No Gen Acute Care


LEGEND:

- OSHPD 1
- OSHPD 1R or OSHPD 3
- Seismic Separation

NORTH

Providence Cedars-Sinai Tarzana Medical Center
Facility No. 13085

Future Site Plan

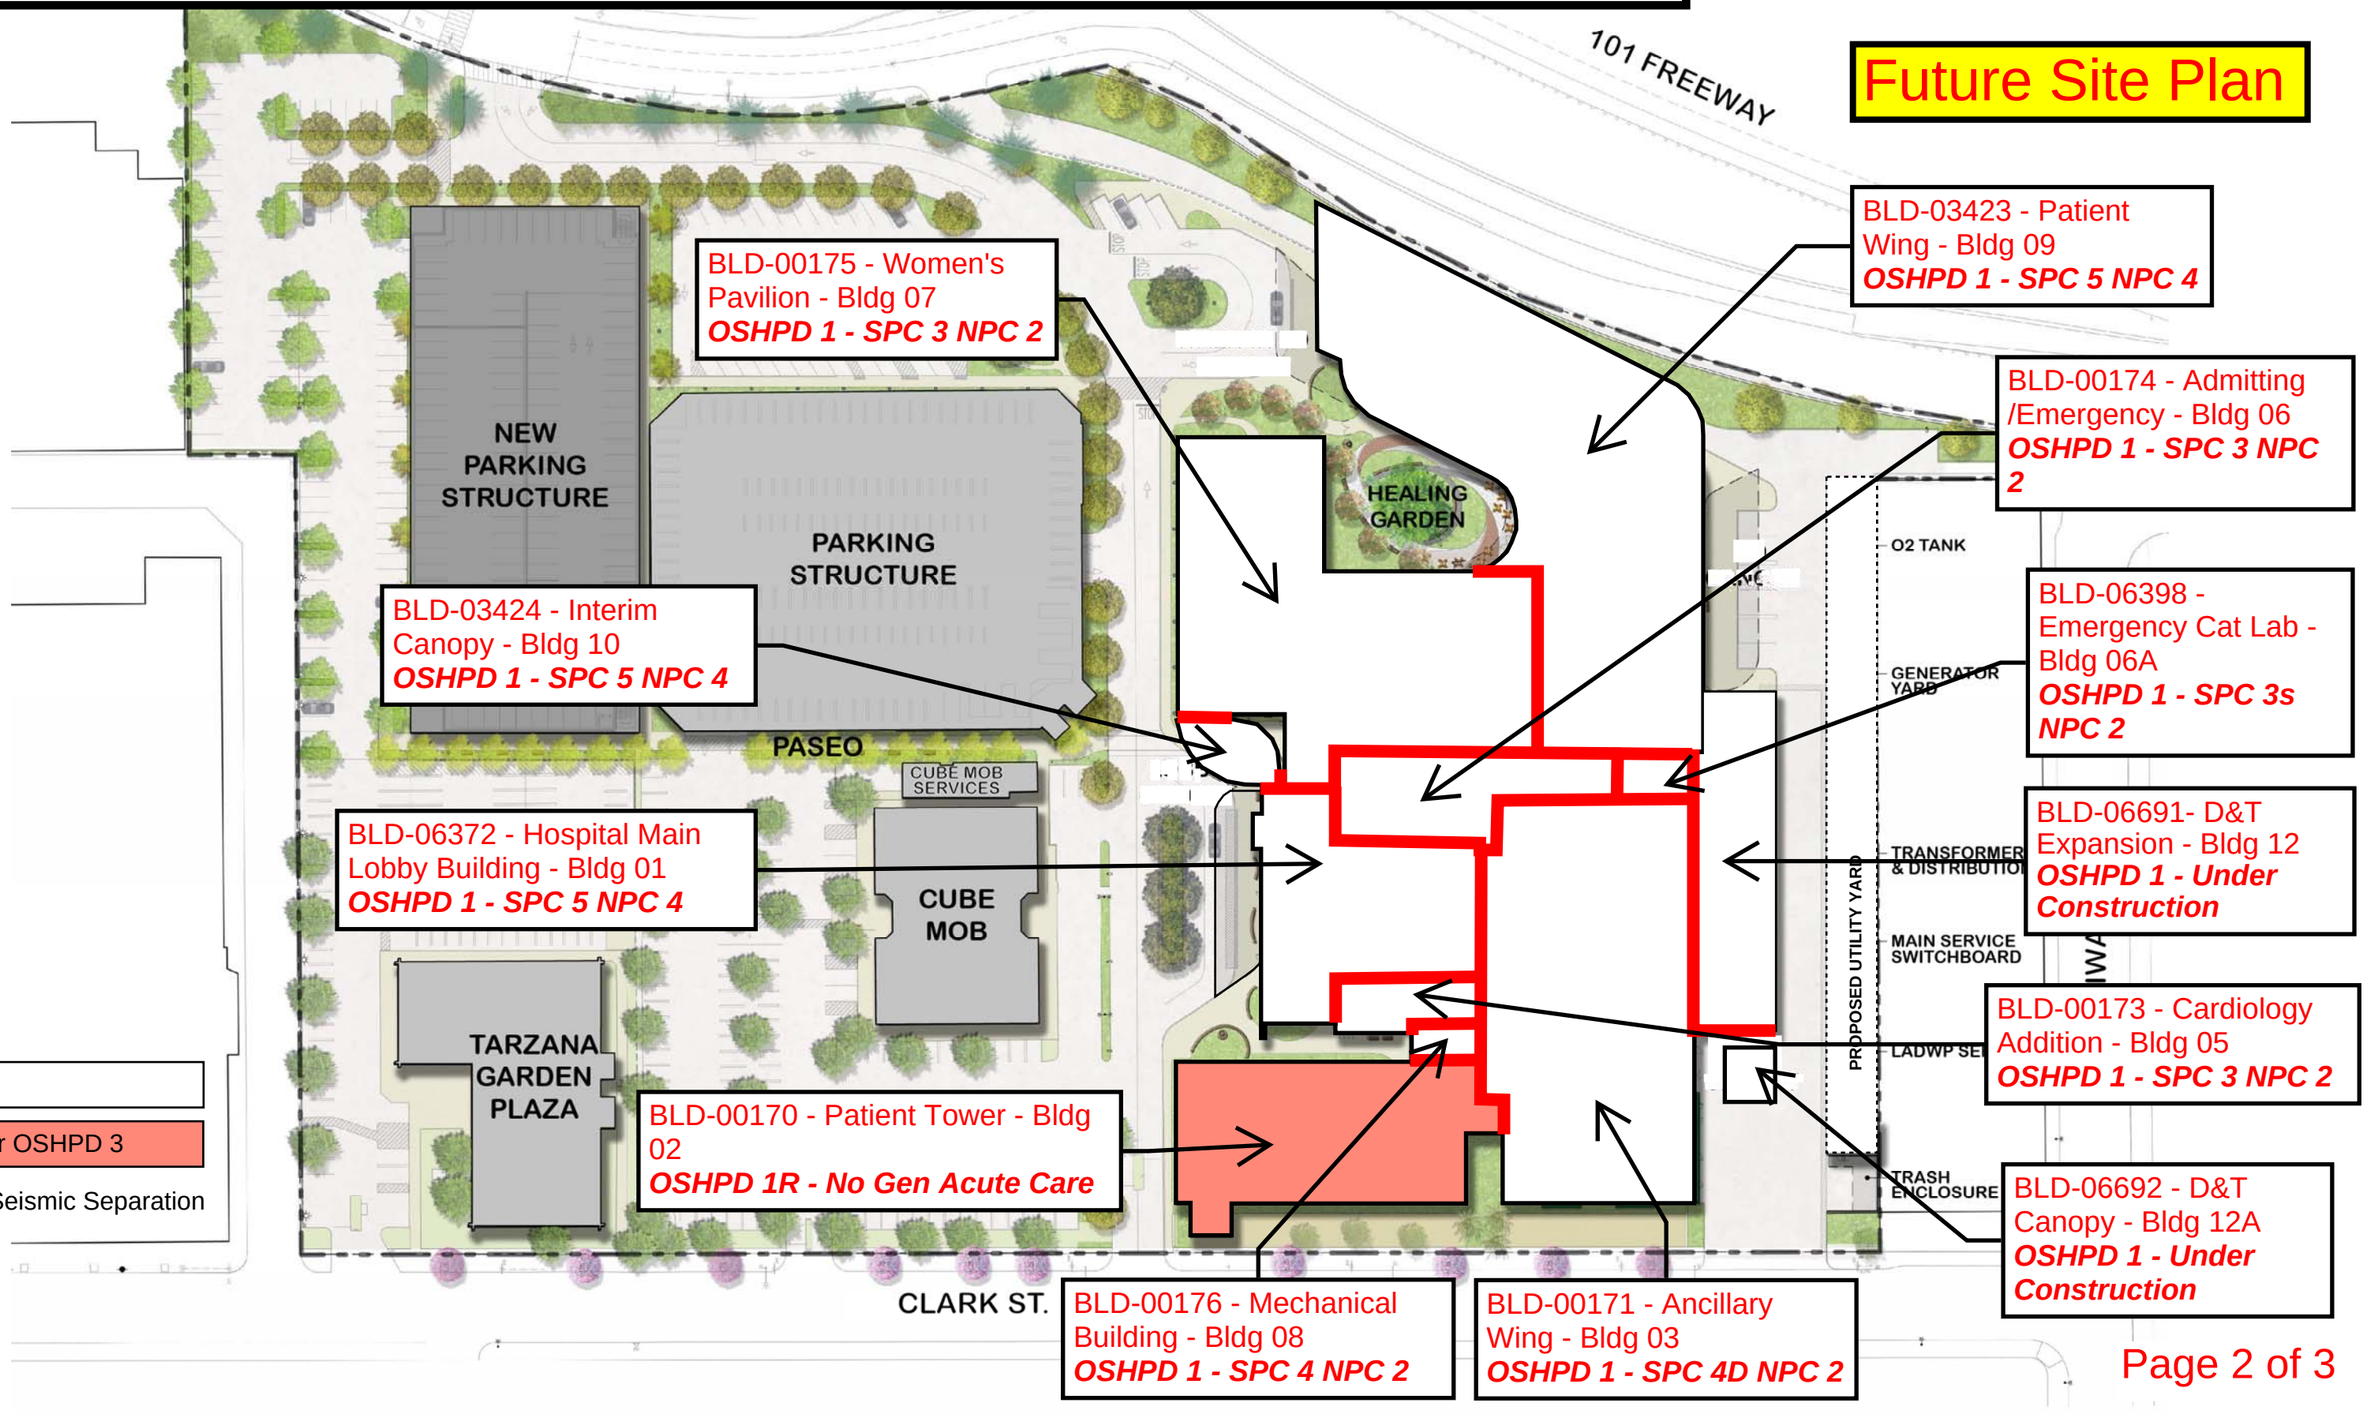

BLD-00175 - Women's Pavilion - Bldg 07
OSHPD 1 - SPC 3 NPC 2

BLD-03423 - Patient Wing - Bldg 09
OSHPD 1 - SPC 5 NPC 4

BLD-00174 - Admitting /Emergency - Bldg 06
OSHPD 1 - SPC 3 NPC 2

BLD-03424 - Interim Canopy - Bldg 10
OSHPD 1 - SPC 5 NPC 4

BLD-06398 - Emergency Cat Lab - Bldg 06A
OSHPD 1 - SPC 3s NPC 2

BLD-06372 - Hospital Main Lobby Building - Bldg 01
OSHPD 1 - SPC 5 NPC 4

BLD-06691- D&T Expansion - Bldg 12
OSHPD 1 - Under Construction

BLD-00173 - Cardiology Addition - Bldg 05
OSHPD 1 - SPC 3 NPC 2

BLD-00170 - Patient Tower - Bldg 02
OSHPD 1R - No Gen Acute Care

BLD-06692 - D&T Canopy - Bldg 12A
OSHPD 1 - Under Construction

BLD-00176 - Mechanical Building - Bldg 08
OSHPD 1 - SPC 4 NPC 2

BLD-00171 - Ancillary Wing - Bldg 03
OSHPD 1 - SPC 4D NPC 2


LEGEND:

- OSHPD 1
- OSHPD 1R or OSHPD 3
- Seismic Separation

BLD-08145 Emergency Generator #2 - Bldg 09
OSHPD 1 - SPC 5 NPC 4

BLD-08144 Emergency Generator #1 - Bldg 09B
OSHPD 1 - SPC 5 NPC 4

BLD-08143 Equipment Yard - Bldg 09A
OSHPD - SPC N/A NPC 4

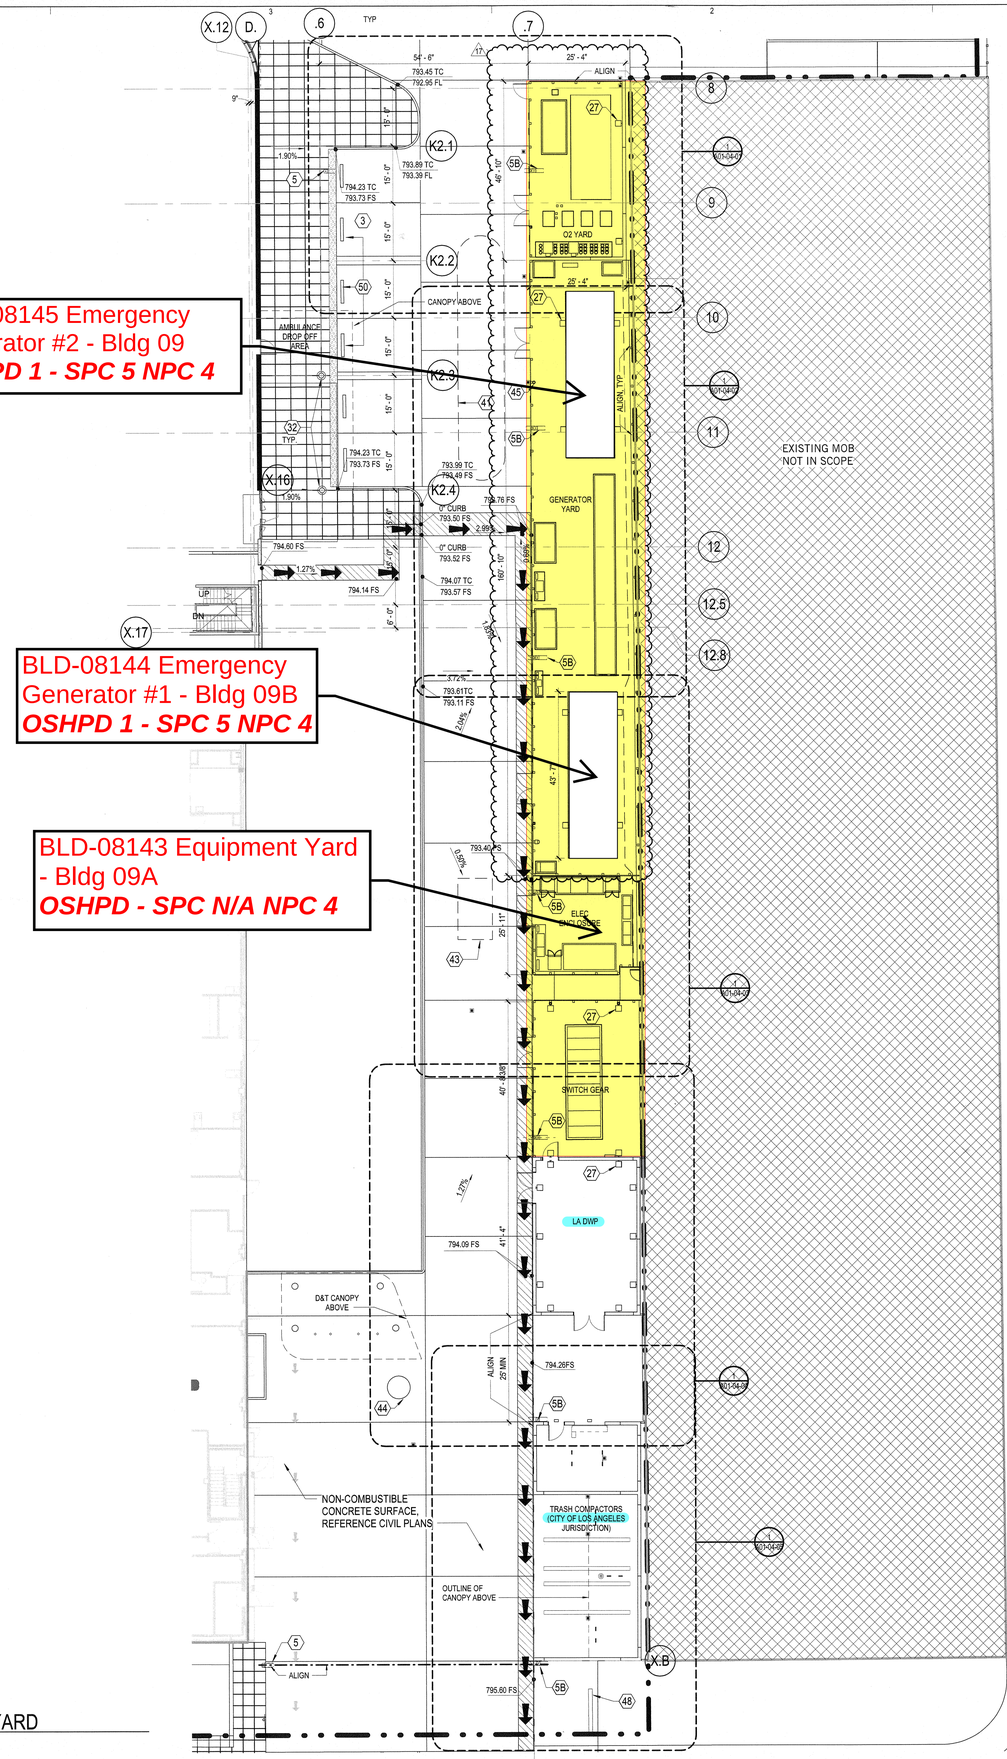

1 ENLARGED ARCHITECTURAL SITE PLAN - SIDE YARD
1/16" = 1'-0"

NOTES BY NUMBER

1. LANDSCAPING - REFER TO LANDSCAPE DRAWINGS
2. EMERGENCY OXYGEN CONNECTION
3. AMBULANCE PARKING
4. ASSUMED PROPERTY LINE AT FREEWAY ON-RAMP
5. POLE MOUNTED LIGHT FIXTURE - SEE ELECTRICAL FOR FOOTING INFORMATION, SEE STRUCTURAL
5B. POLE MOUNTED DUAL-LIGHT FIXTURE - SEE ELECTRICAL FOR FOOTING INFORMATION, SEE STRUCTURAL
6. FREE STANDING SECURITY WALL: SEE CIVIL PLANS
7. PASSENGER LOADING ZONE
8. ACCESSIBLE PARKING
9. (E) FIRE HYDRANT
10. RETAINING WALL - SEE CIVIL
11. SITE FURNITURE - SEE LANDSCAPE
12. NEW CONCRETE SIDEWALK
13. PEDESTRIAN CROSSING
14. CONCRETE VALLEY GUTTER, REF. TO CIVIL
15. ACCESSIBLE PARKING SIGN - SEE SHEET A02-05
16. AREA DRAIN, SEE CIVIL PLANS
17. 6" TO 0" CURB TRANSITION
18. 0" CONCRETE CURB - SEE 3/A20-05
19. 6" CONCRETE CURB - SEE 5/A20-05
20. DETECTABLE WARNING
21. BIKE RACK
22. BOLLARD MOUNTED LIGHT FIXTURE - SEE ELECTRICAL
23. PARKING ARM
24. ACCESSIBLE PATH OF TRAVEL
25. GENERATOR - SEE ELECTRICAL
26. TANK - SEE PLUMBING
27. LIGHT FIXTURE - SEE ELECTRICAL SCHEDULE
28. 3-HR. RATED 10" CMU WALL
29. 3-HR. RATED METAL DOOR
30. WELDED WIRE MESH FENCE - SEE SHEET A02-04
31. GATE - SEE SHEET A02-04
32. COLUMN FOR CANOPY ABOVE
33. DECORATIVE FENCE; SEE DETAIL 2/A02-06
34. DECORATIVE GATE; SEE DETAIL 3/A02-06
35. BULK O2 TANK
36. EVAPORATOR
37. O2 TANK RESERVE
38. GASES - SEE PLUMBING
39. HOUSEKEEPING PAD - SEE STRUCTURAL
40. 2-HR. RATED 10" CMU WALL
41. UNDERGROUND FUEL TANK - SEE PLUMBING & CIVIL SHEET:
42. UNDERGROUND FIRE WATER TANK - SEE PLUMBING & CIVIL SHEETS
43. UNDERGROUND WASTE WATER TANK - SEE PLUMBING & CIVIL SHEETS
44. FUEL TANK FILLING STATION
45. FUEL TANK VENT
46. EXTERIOR WALL LOUVER
47. MANUAL 3-HR. ROLL-UP DOOR
48. MONUMENT SIGN
49. TREE UPLIGHT
50. CONC. WHEEL STOP
51. GAS METER - SEE PLUMBING
52. (E) DOOR
53. MAINTENANCE PATH: WINDOW WASHING DROUND RIGGING SEE CIVIL PLANS
54. PROTECTIVE (INTERIM FUEL TANK) CONC. FILLED BOLLARD

Comments:
Co1: A01-04-03
Co2: A01-04-1
Co3: E00-07-1
Co4: E00-01-1
Co5: A01-01

LEGEND

- PROPERTY LINE
- REQUIRED ACCESSIBLE PATH
- ACCESSIBLE PATH OF TRAVEL
- ACCESSIBLE PARKING
- TRUNCATED DOMES

TRUE NORTH

3/25/2019 10:43:34 AM C:\Temp\PTMC_AR_WING-CS_ALL_CENTRAL_FentonC.rvt