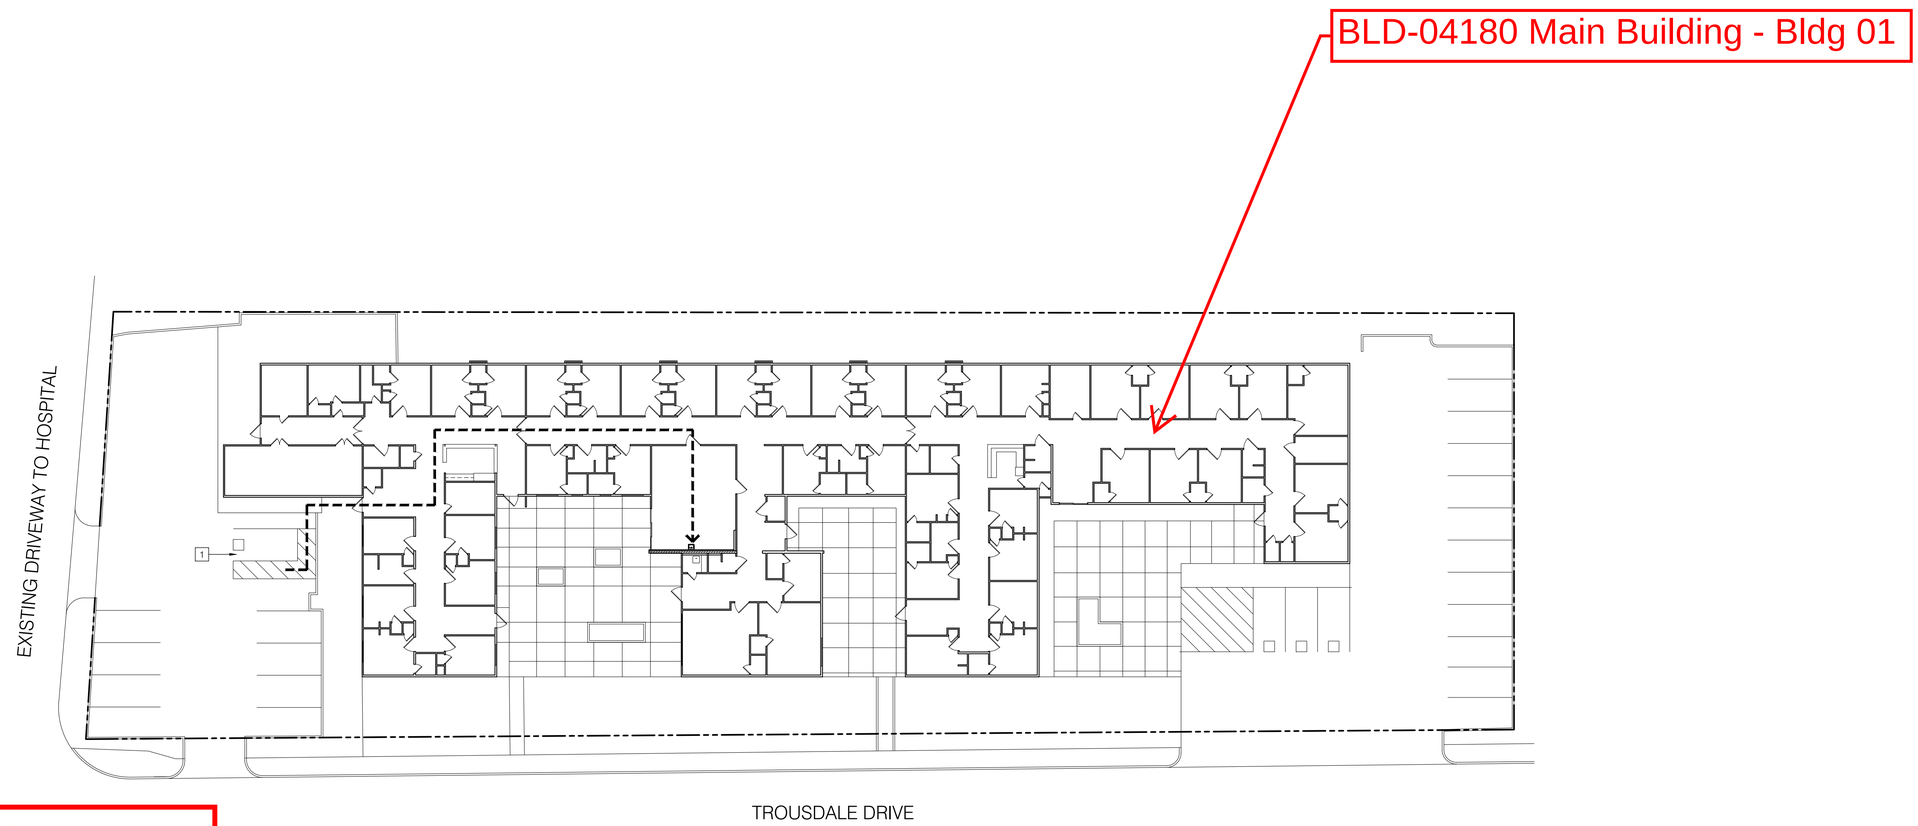

Peninsula Post-Acute
Facility No. 20794 6/16/2023

REFERENCE SITE PLAN 1"=20'-0" 01