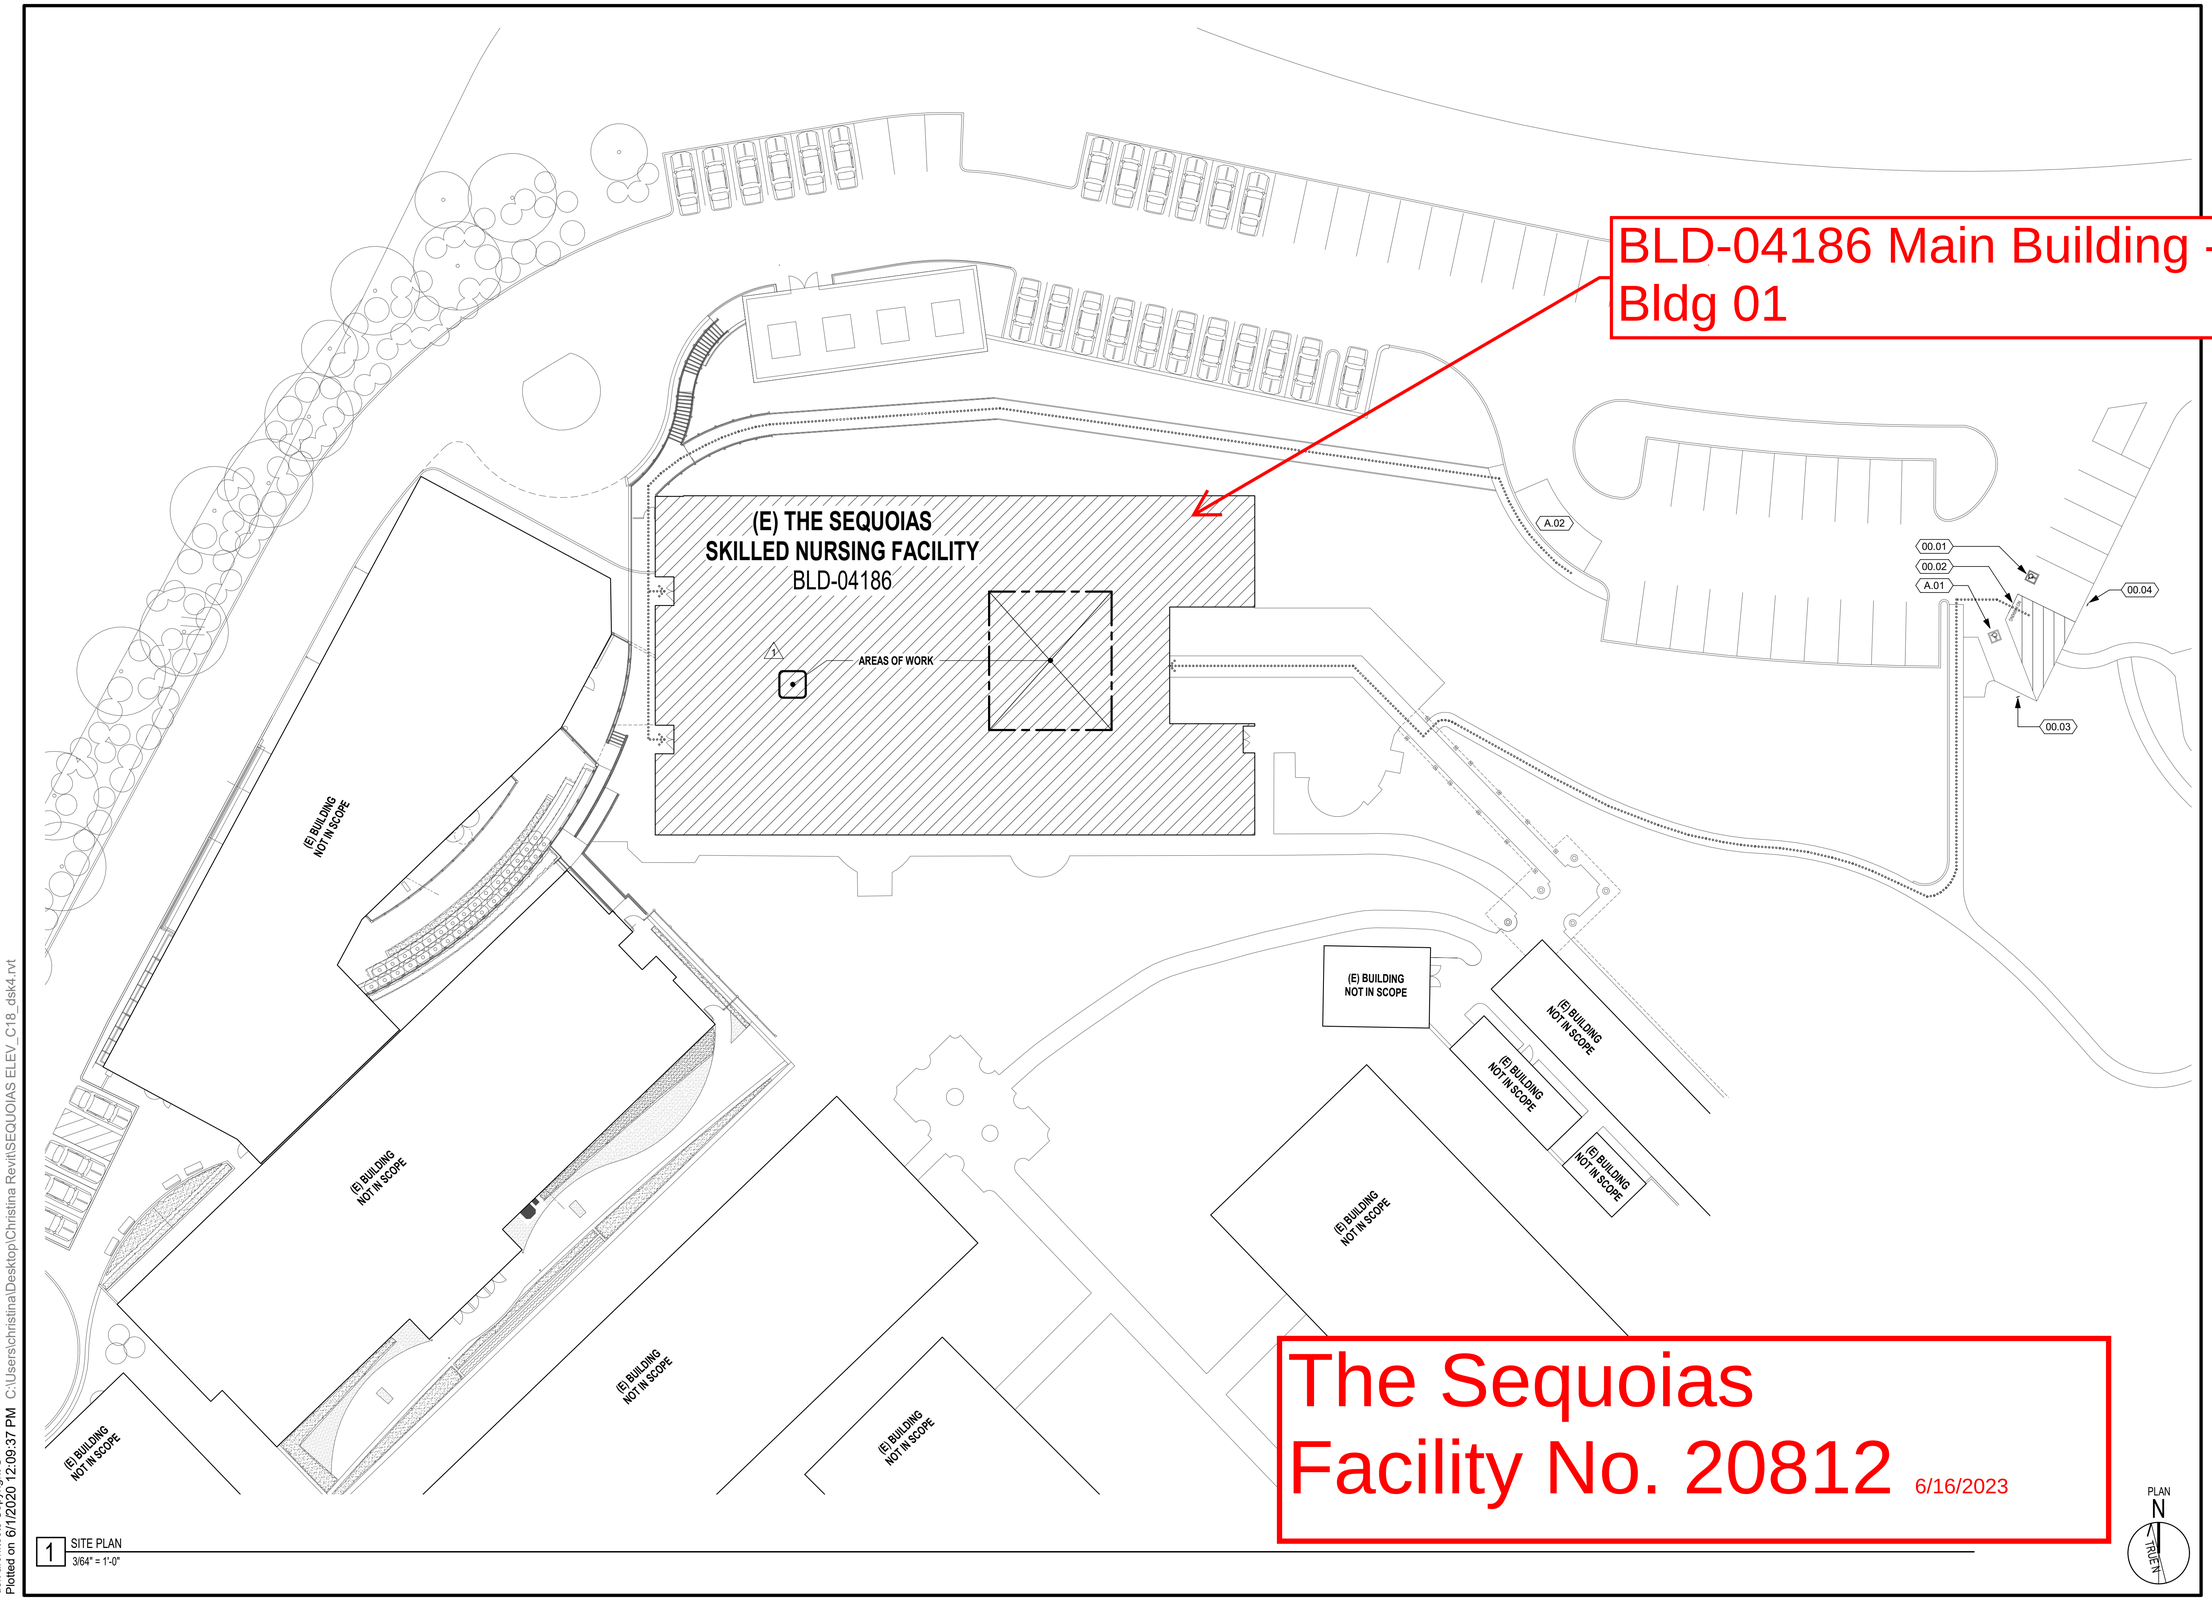

1 SITE PLAN
3/64" = 1'-0"

dsk architects Copyright ©
Plotted on 6/1/2020 12:09:37 PM C:\Users\christina\Desktop\Christina Revit\SEQUOIAS ELEV_C18_dsk4.rvt