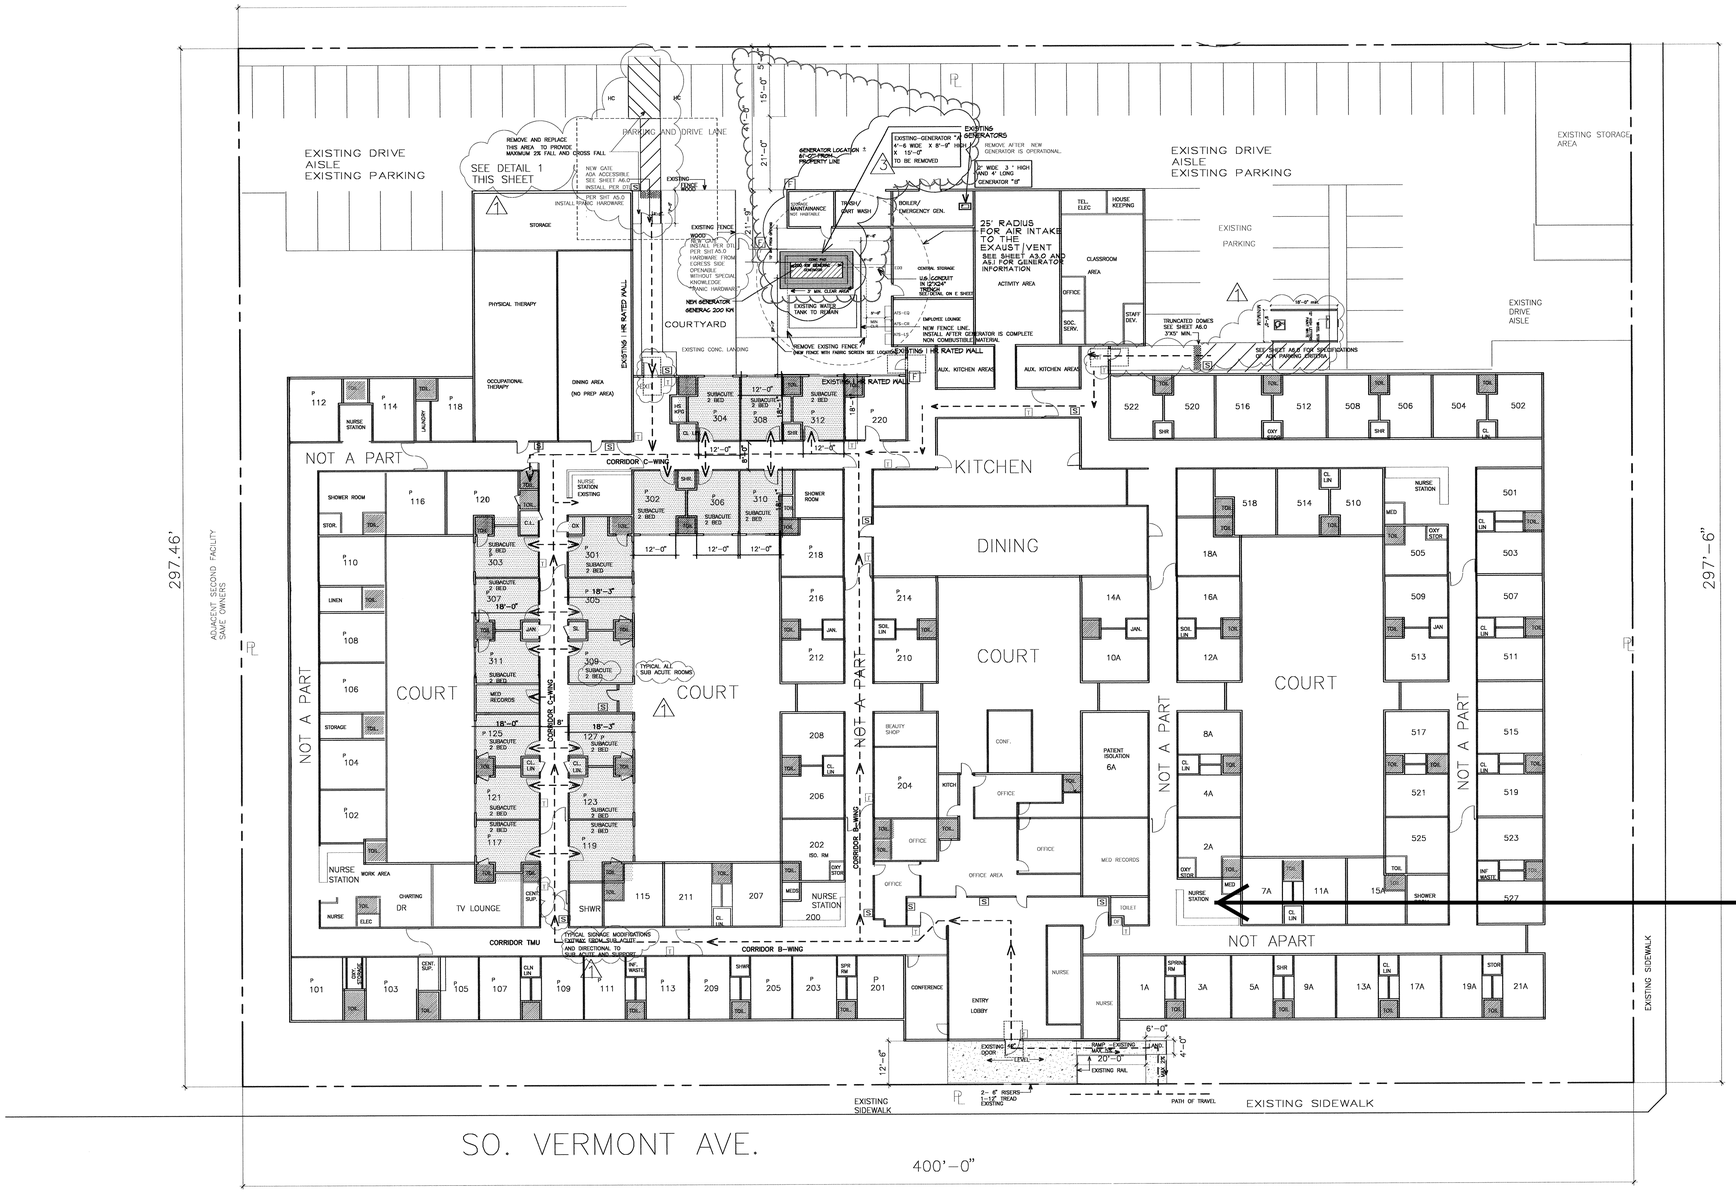

BLD-04525 - Main Building - Bldg 01

Sunnyside Nursing Center
Facility No. 21782

5/3/18

NORTH

EXISTING SITE PLAN & ADA ACCESS

SCALE 1"=20'-0"