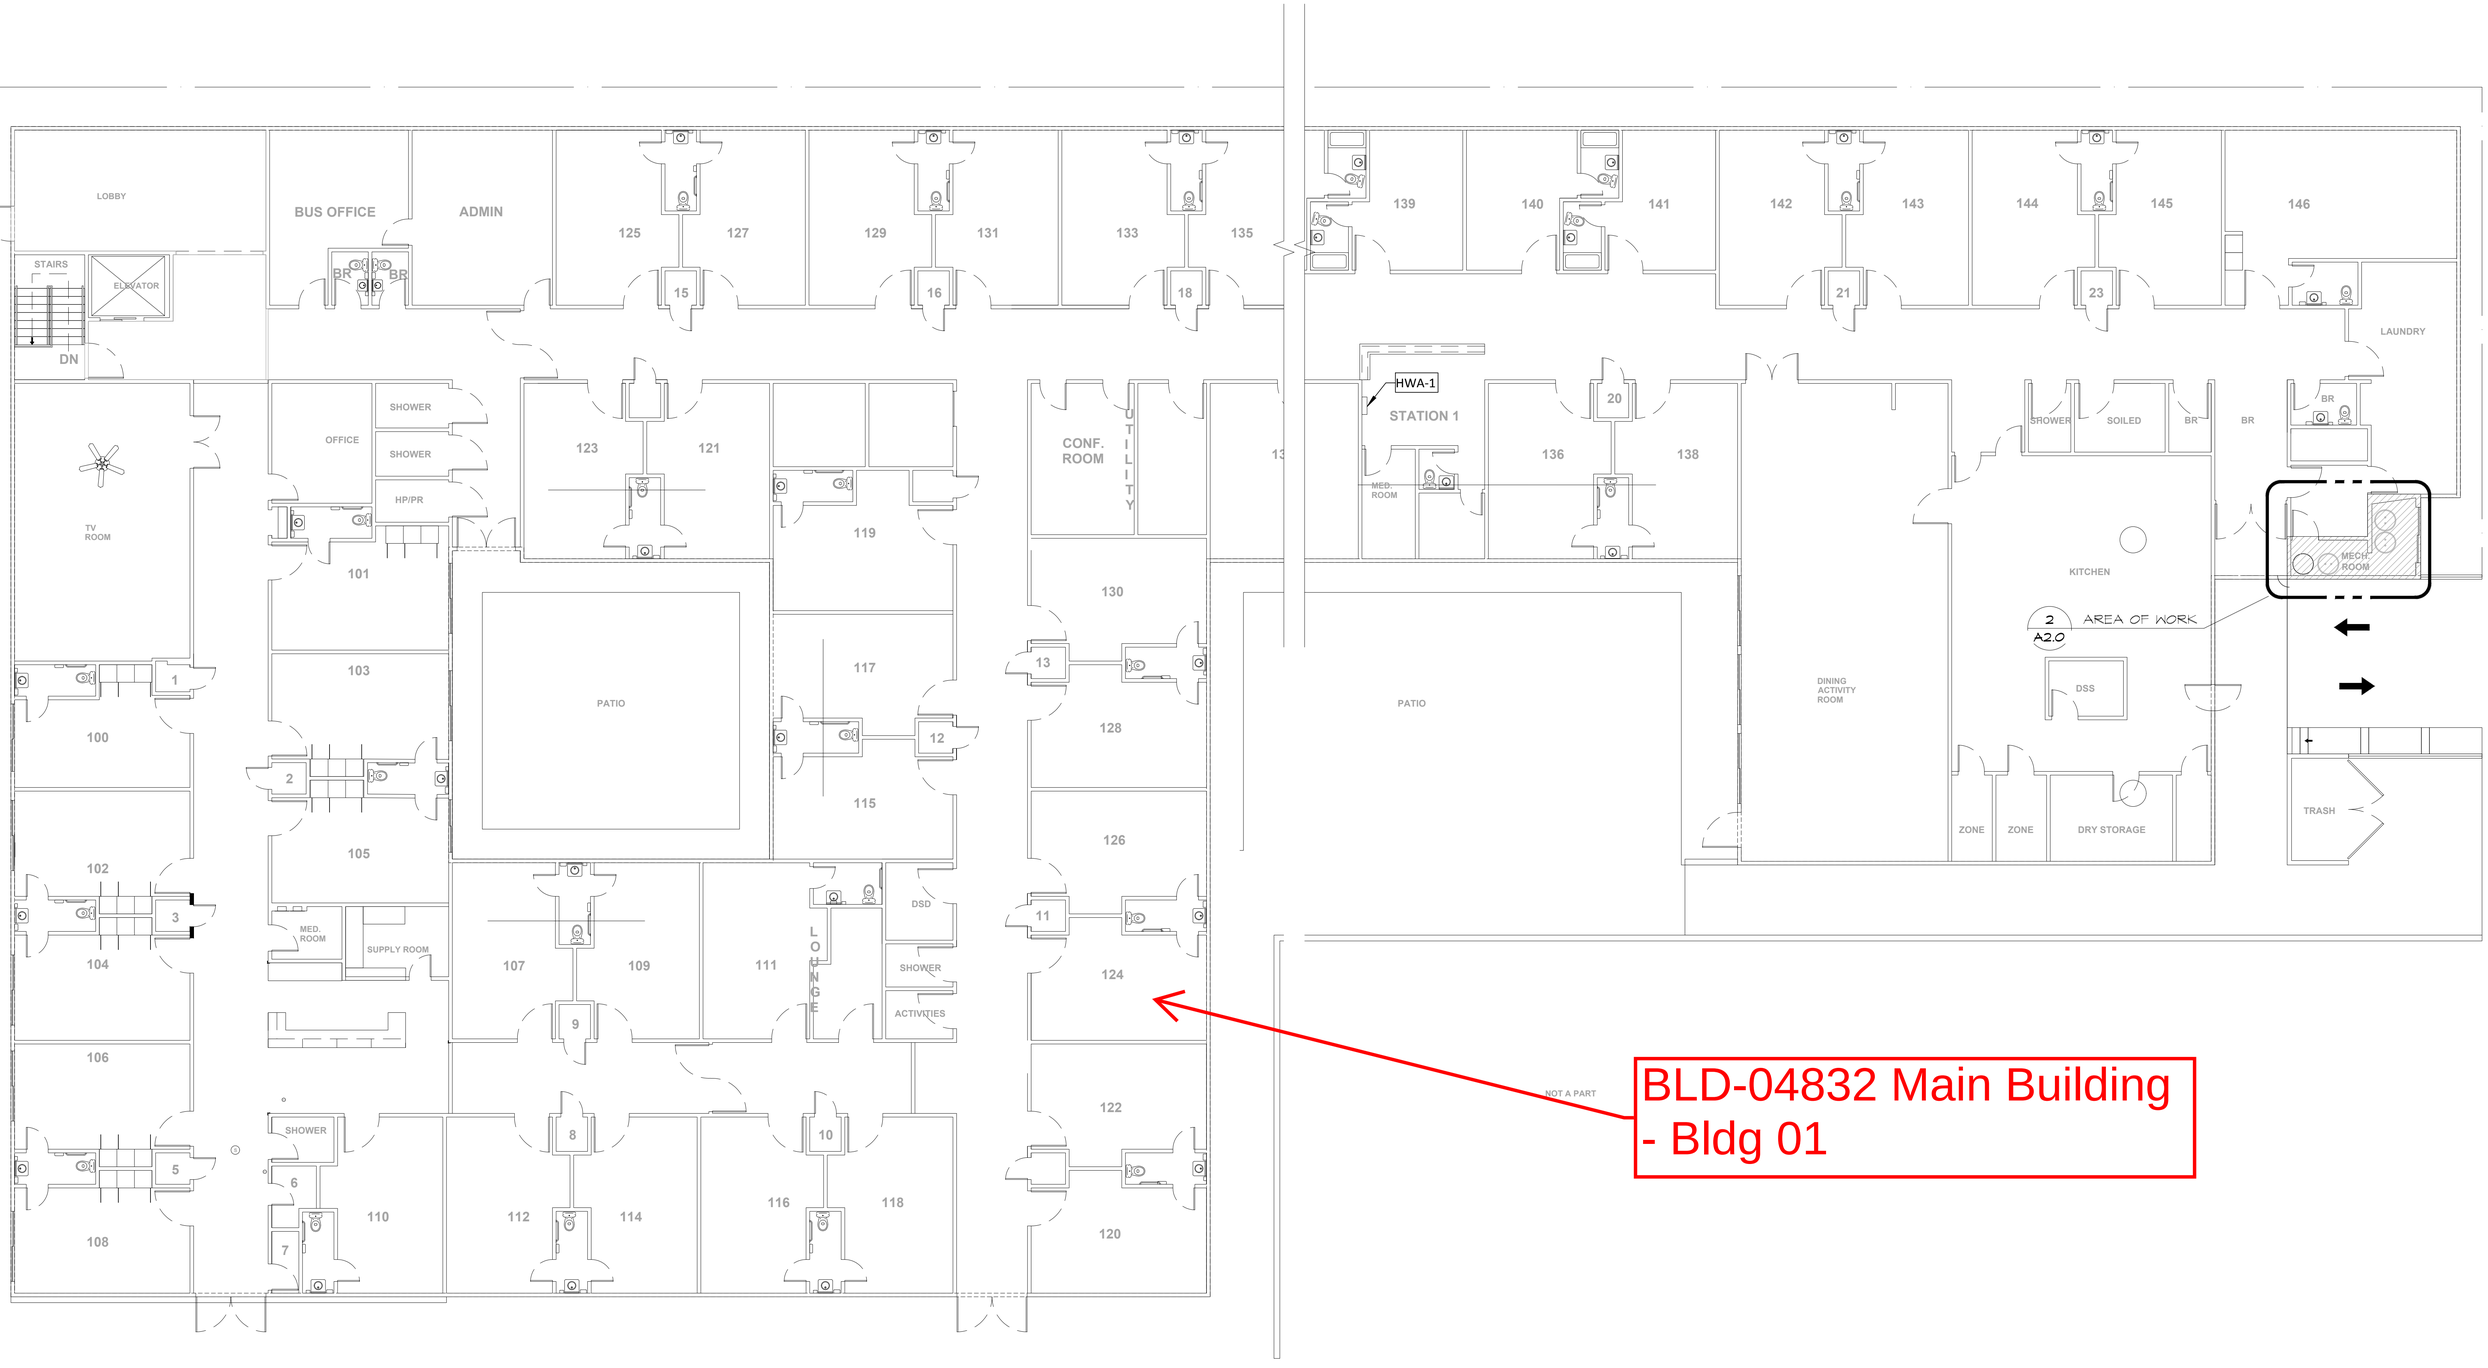

NOT A PART

BLD-04832 Main Building
- Bldg 01

Olympia Convalescent Hospital
Facility No. 22694

11/22/2023

NORTH

OVERALL FLOOR PLAN

SCALE: 1/8" = 1'-0"

1 - A1.1