Auburn Oaks Care Center
Facility No. 25670

01/04/17

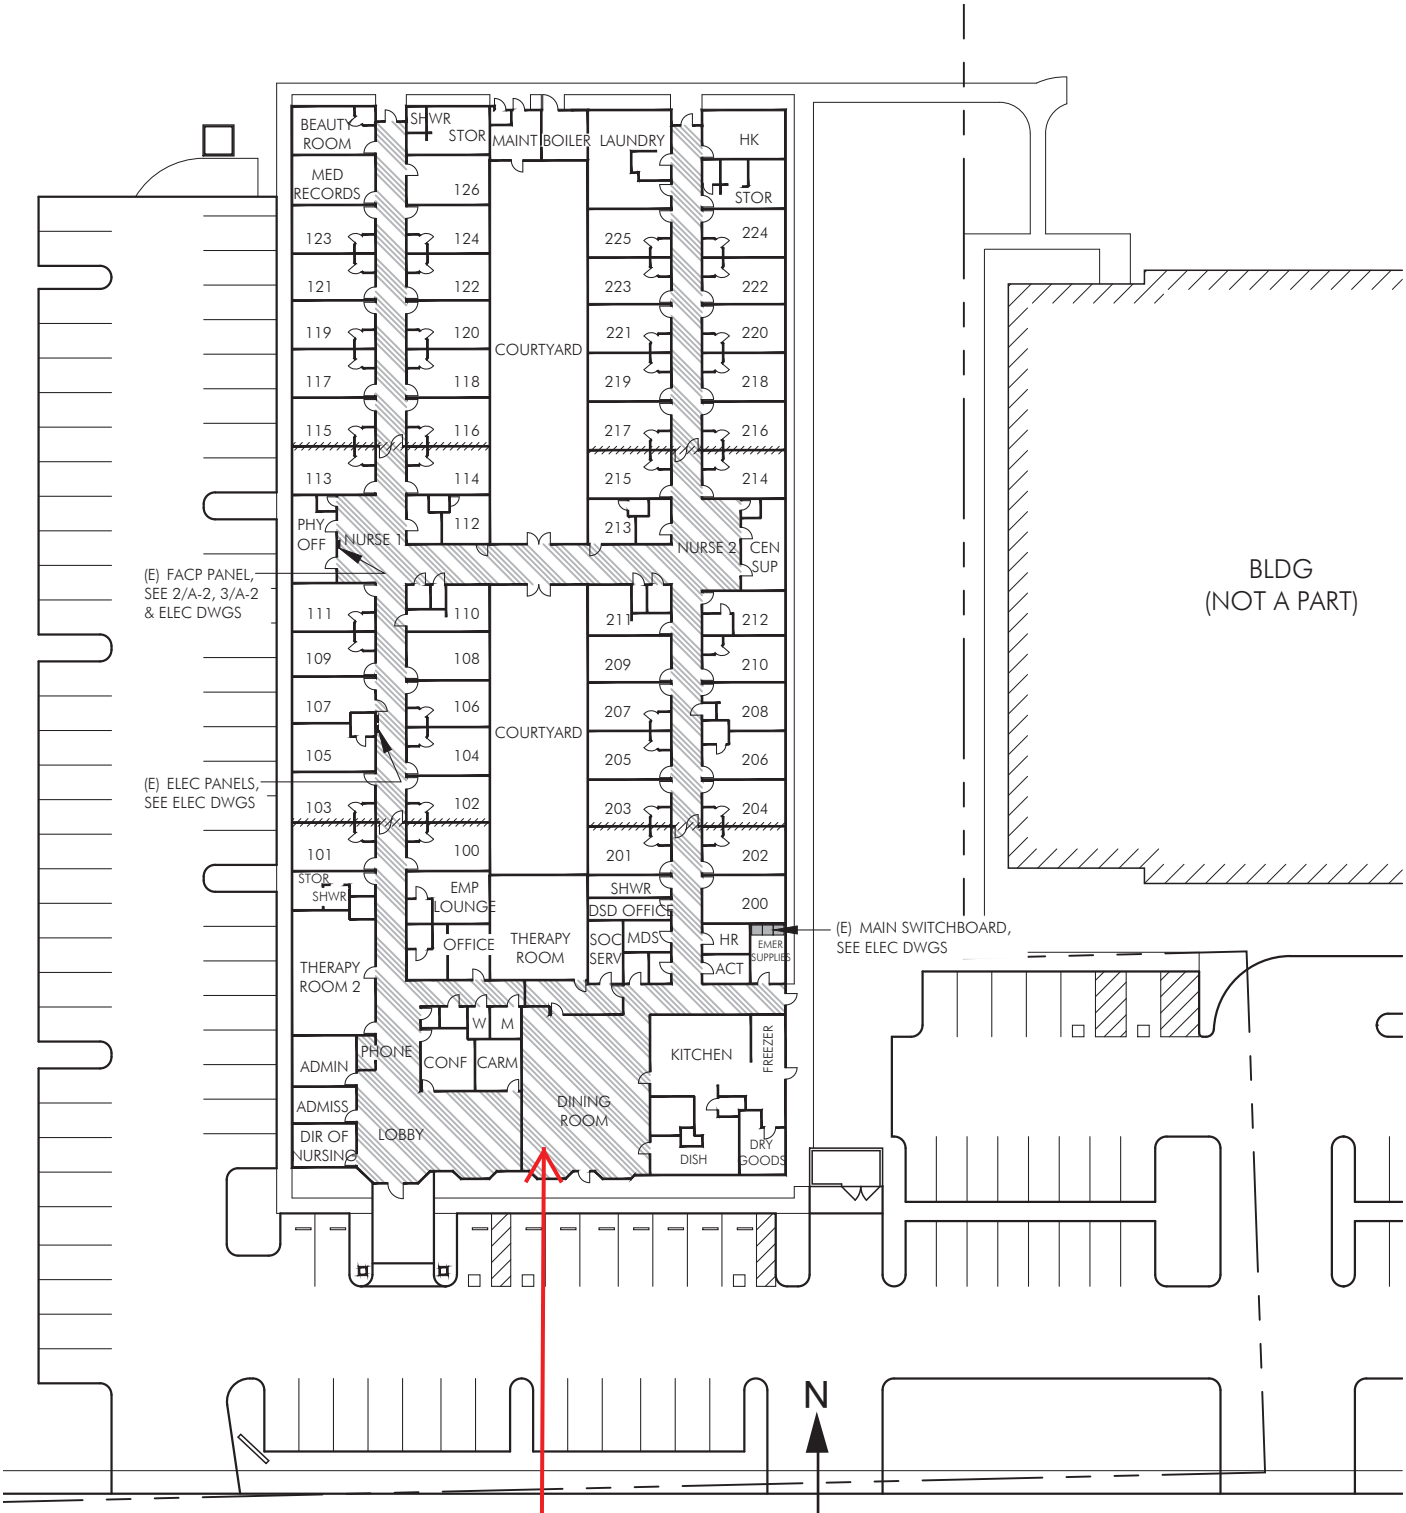

REFERENCE SITE / FLOOR PLAN

BLD-04977 - Main Building - Bldg 01