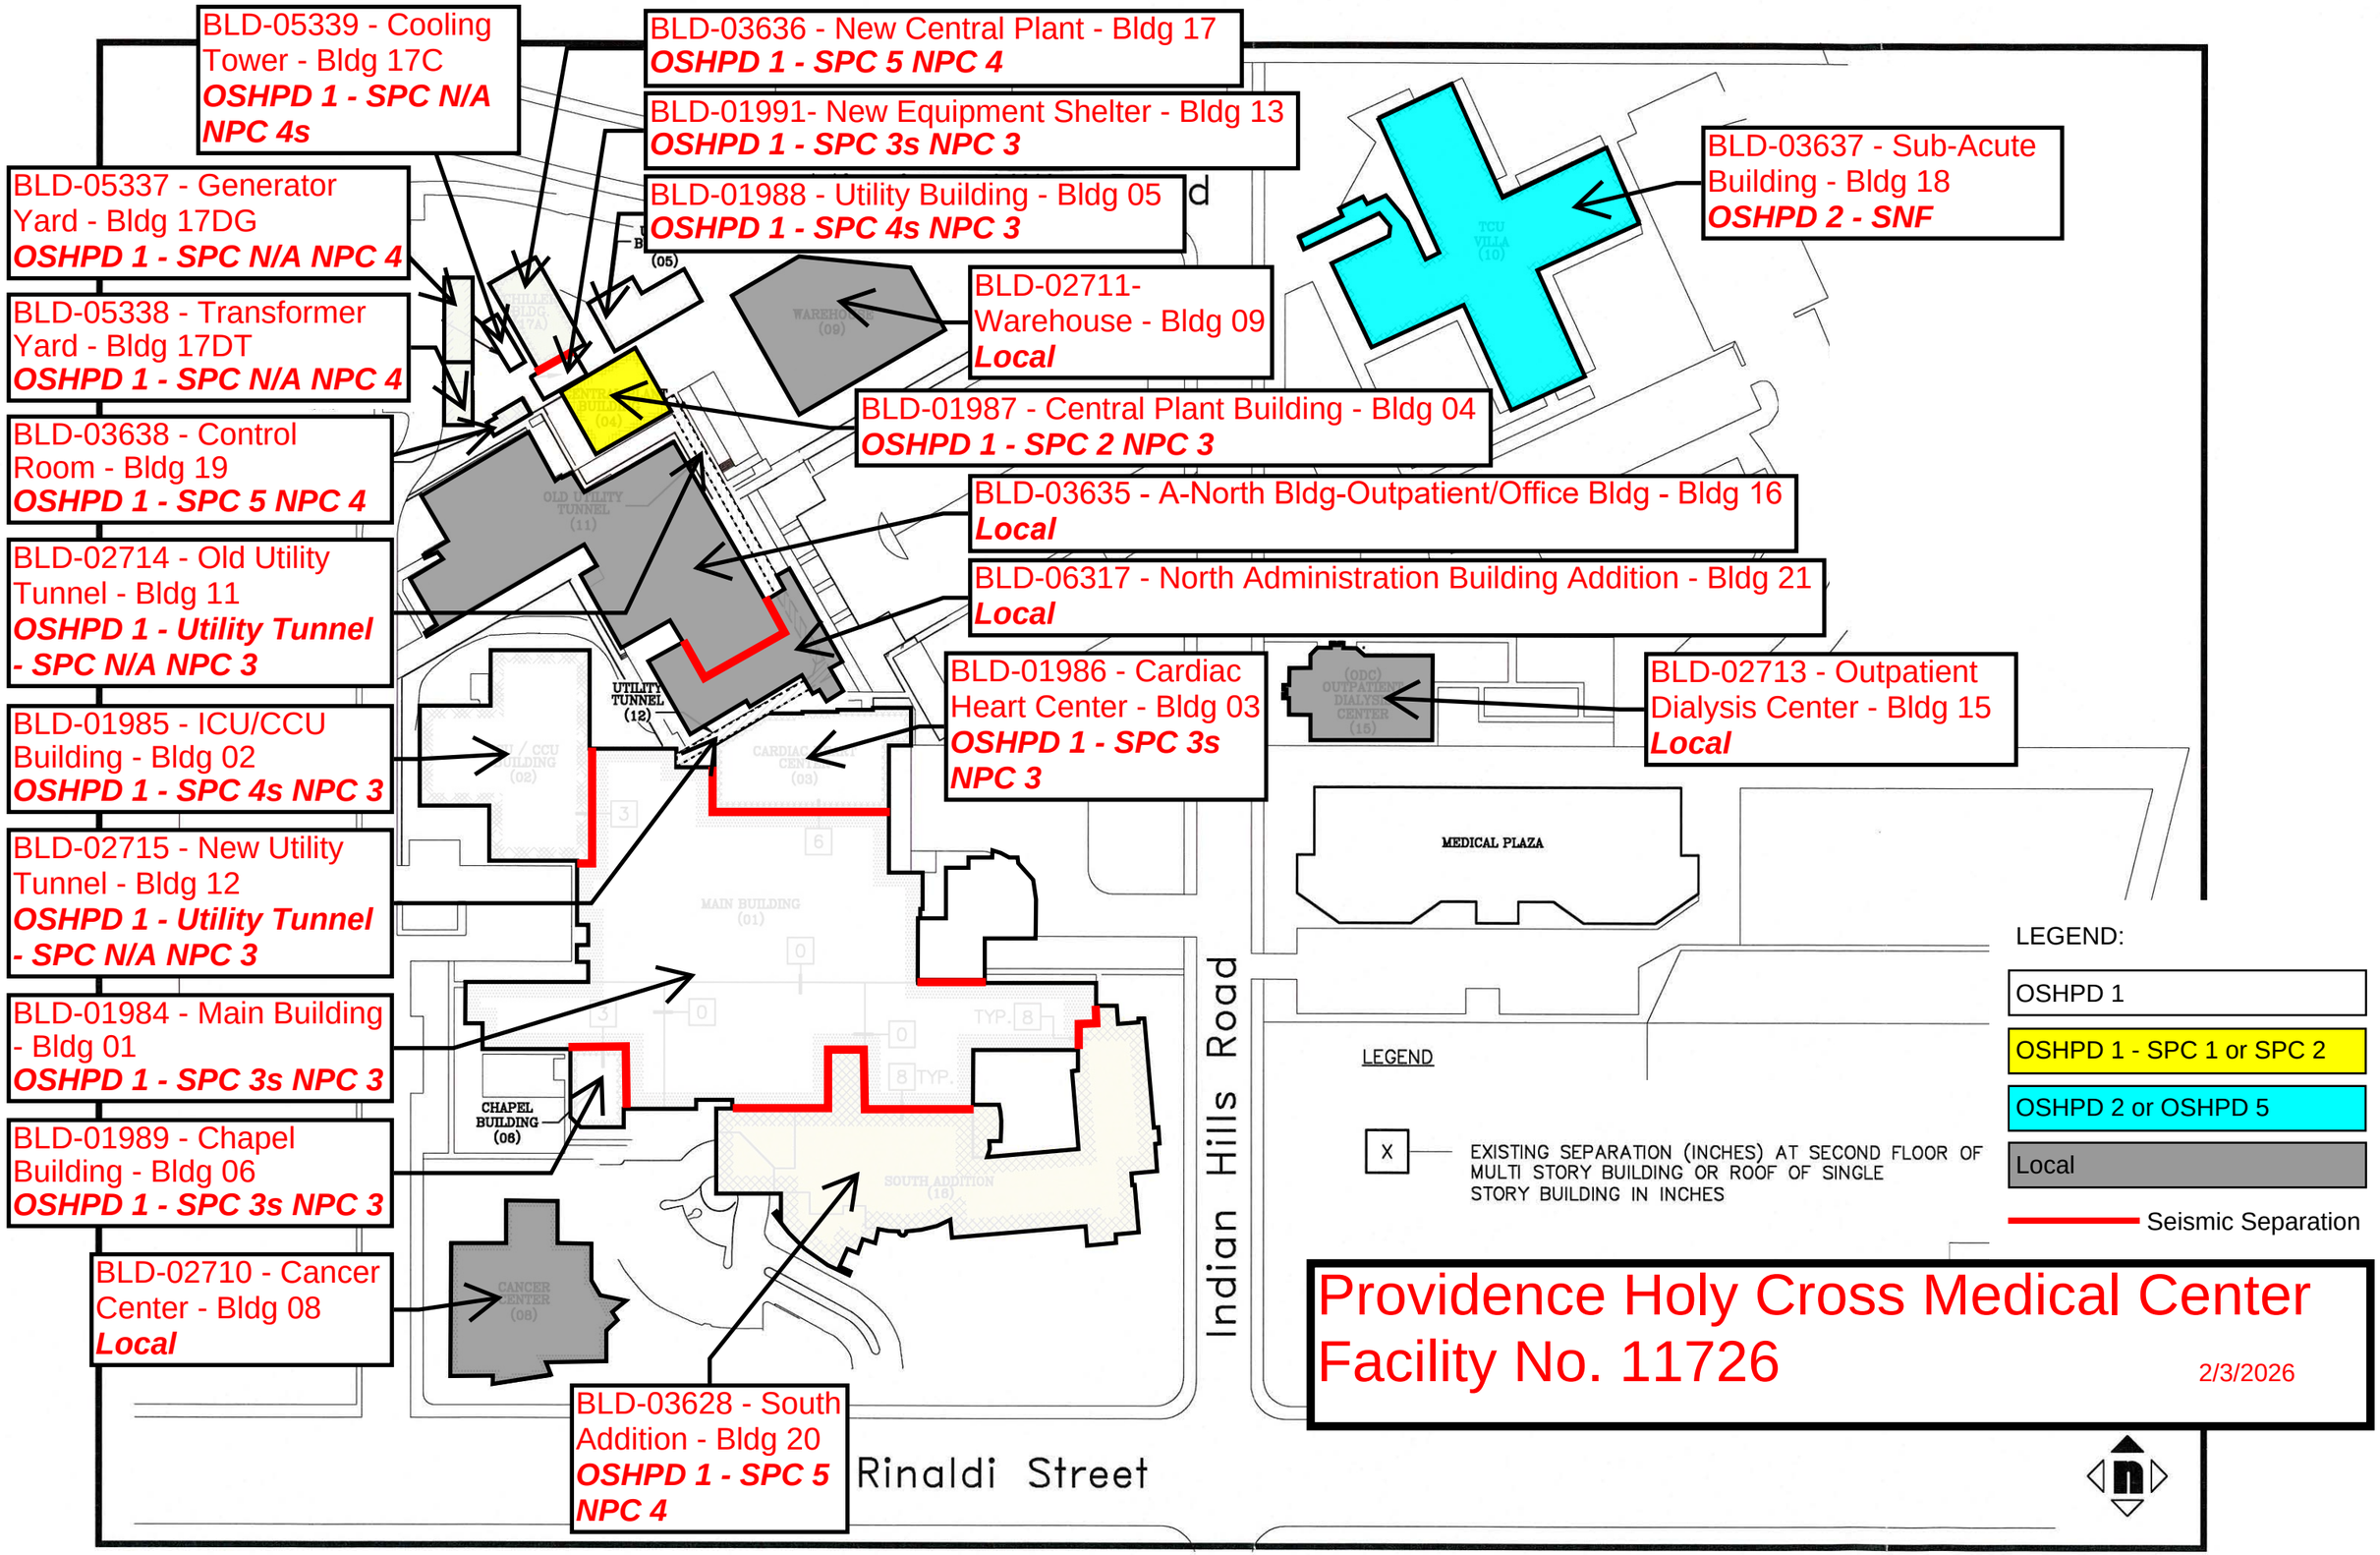
BLD-05339 - Cooling Tower - Bldg 17C
OSHPD 1 - SPC N/A NPC 4s
BLD-03636 - New Central Plant - Bldg 17
OSHPD 1 - SPC 5 NPC 4
BLD-01991- New Equipment Shelter - Bldg 13
OSHPD 1 - SPC 3s NPC 3
BLD-01988 - Utility Building - Bldg 05
OSHPD 1 - SPC 4s NPC 3
BLD-05337 - Generator Yard - Bldg 17DG
OSHPD 1 - SPC N/A NPC 4
BLD-05338 - Transformer Yard - Bldg 17DT
OSHPD 1 - SPC N/A NPC 4
BLD-03638 - Control Room - Bldg 19
OSHPD 1 - SPC 5 NPC 4
BLD-02714 - Old Utility Tunnel - Bldg 11
OSHPD 1 - Utility Tunnel - SPC N/A NPC 3
BLD-01985 - ICU/CCU Building - Bldg 02
OSHPD 1 - SPC 4s NPC 3
BLD-02715 - New Utility Tunnel - Bldg 12
OSHPD 1 - Utility Tunnel - SPC N/A NPC 3
BLD-01984 - Main Building - Bldg 01
OSHPD 1 - SPC 3s NPC 3
BLD-01989 - Chapel Building - Bldg 06
OSHPD 1 - SPC 3s NPC 3
BLD-02710 - Cancer Center - Bldg 08
Local
BLD-03628 - South Addition - Bldg 20
OSHPD 1 - SPC 5 NPC 4
BLD-03637 - Sub-Acute Building - Bldg 18
OSHPD 2 - SNF
BLD-02711- Warehouse - Bldg 09
Local
BLD-01987 - Central Plant Building - Bldg 04
OSHPD 1 - SPC 2 NPC 3
BLD-03635 - A-North Bldg-Outpatient/Office Bldg - Bldg 16
Local
BLD-06317 - North Administration Building Addition - Bldg 21
Local
BLD-01986 - Cardiac Heart Center - Bldg 03
OSHPD 1 - SPC 3s NPC 3
BLD-02713 - Outpatient Dialysis Center - Bldg 15
Local
MEDICAL PLAZA
Indian Hills Road
Rinaldi Street
LEGEND
X
EXISTING SEPARATION (INCHES) AT SECOND FLOOR OF MULTI STORY BUILDING OR ROOF OF SINGLE STORY BUILDING IN INCHES
LEGEND:
OSHPD 1
OSHPD 1 - SPC 1 or SPC 2
OSHPD 2 or OSHPD 5
Local
Seismic Separation
Providence Holy Cross Medical Center
Facility No. 11726
2/3/2026