Kaiser Foundation Hospital - Oakland/Richmond
Facility No. 18206

4/2/2024

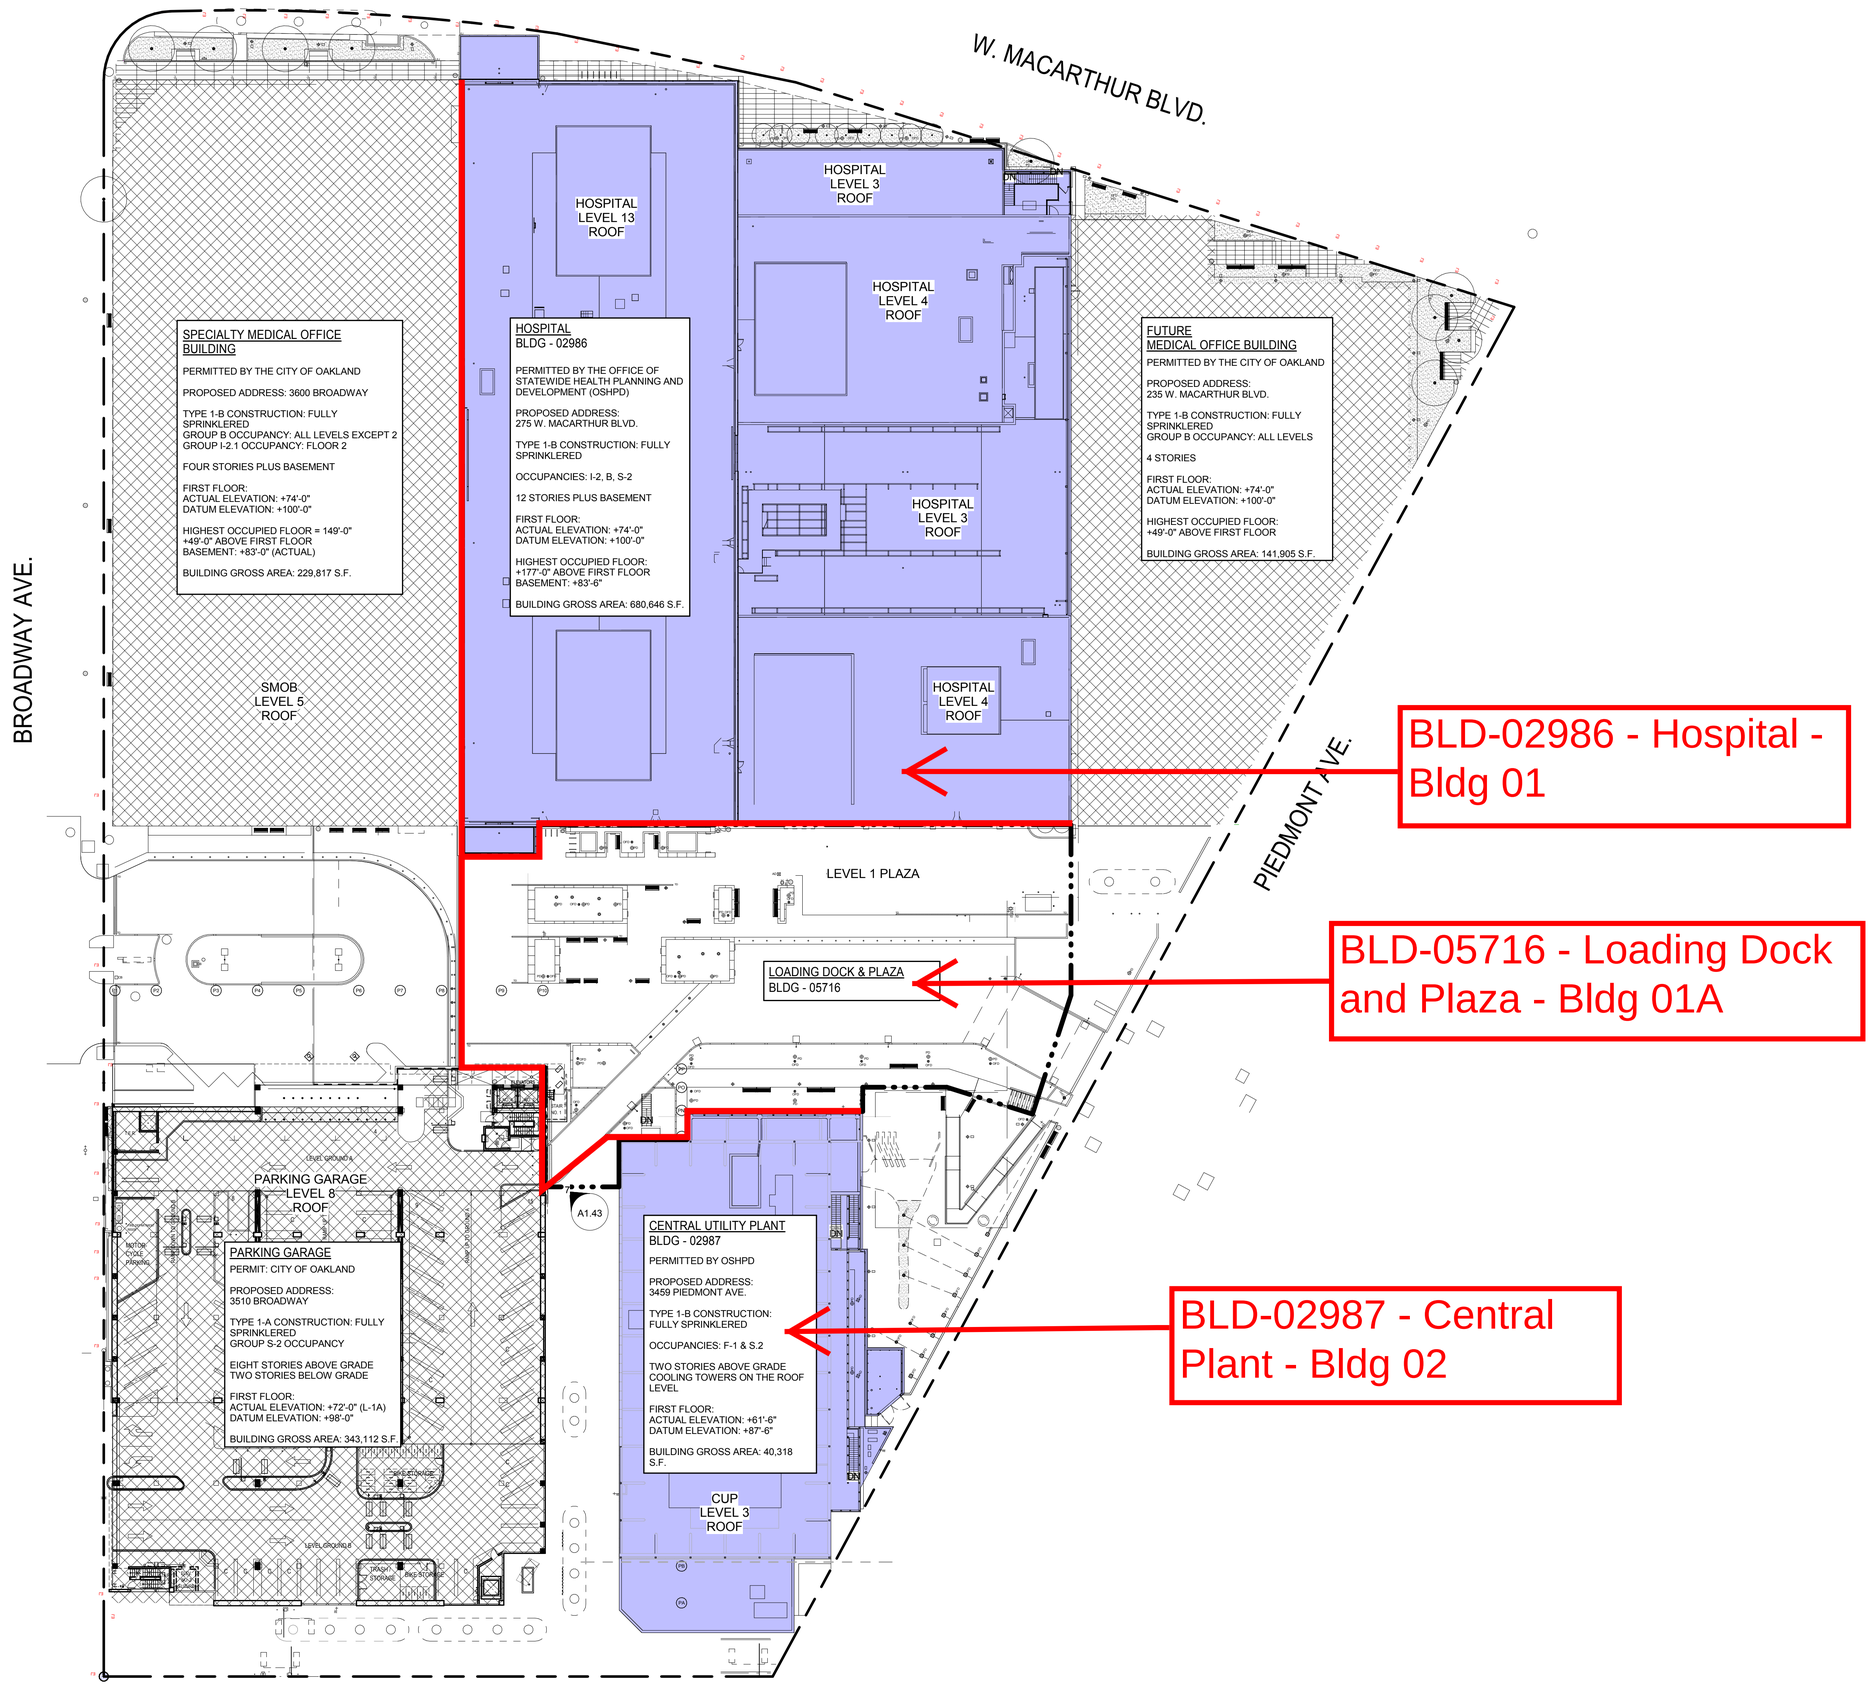

1 OVERALL SITE PLAN
1/32" = 1'-0"