Clovis Community Skilled Nursing and Sub-Acute Facility
Facility No. 20038

10/12/18

Proposed Building Names
1. Sub-Acute Care Building
3. Skilled Nursing Building

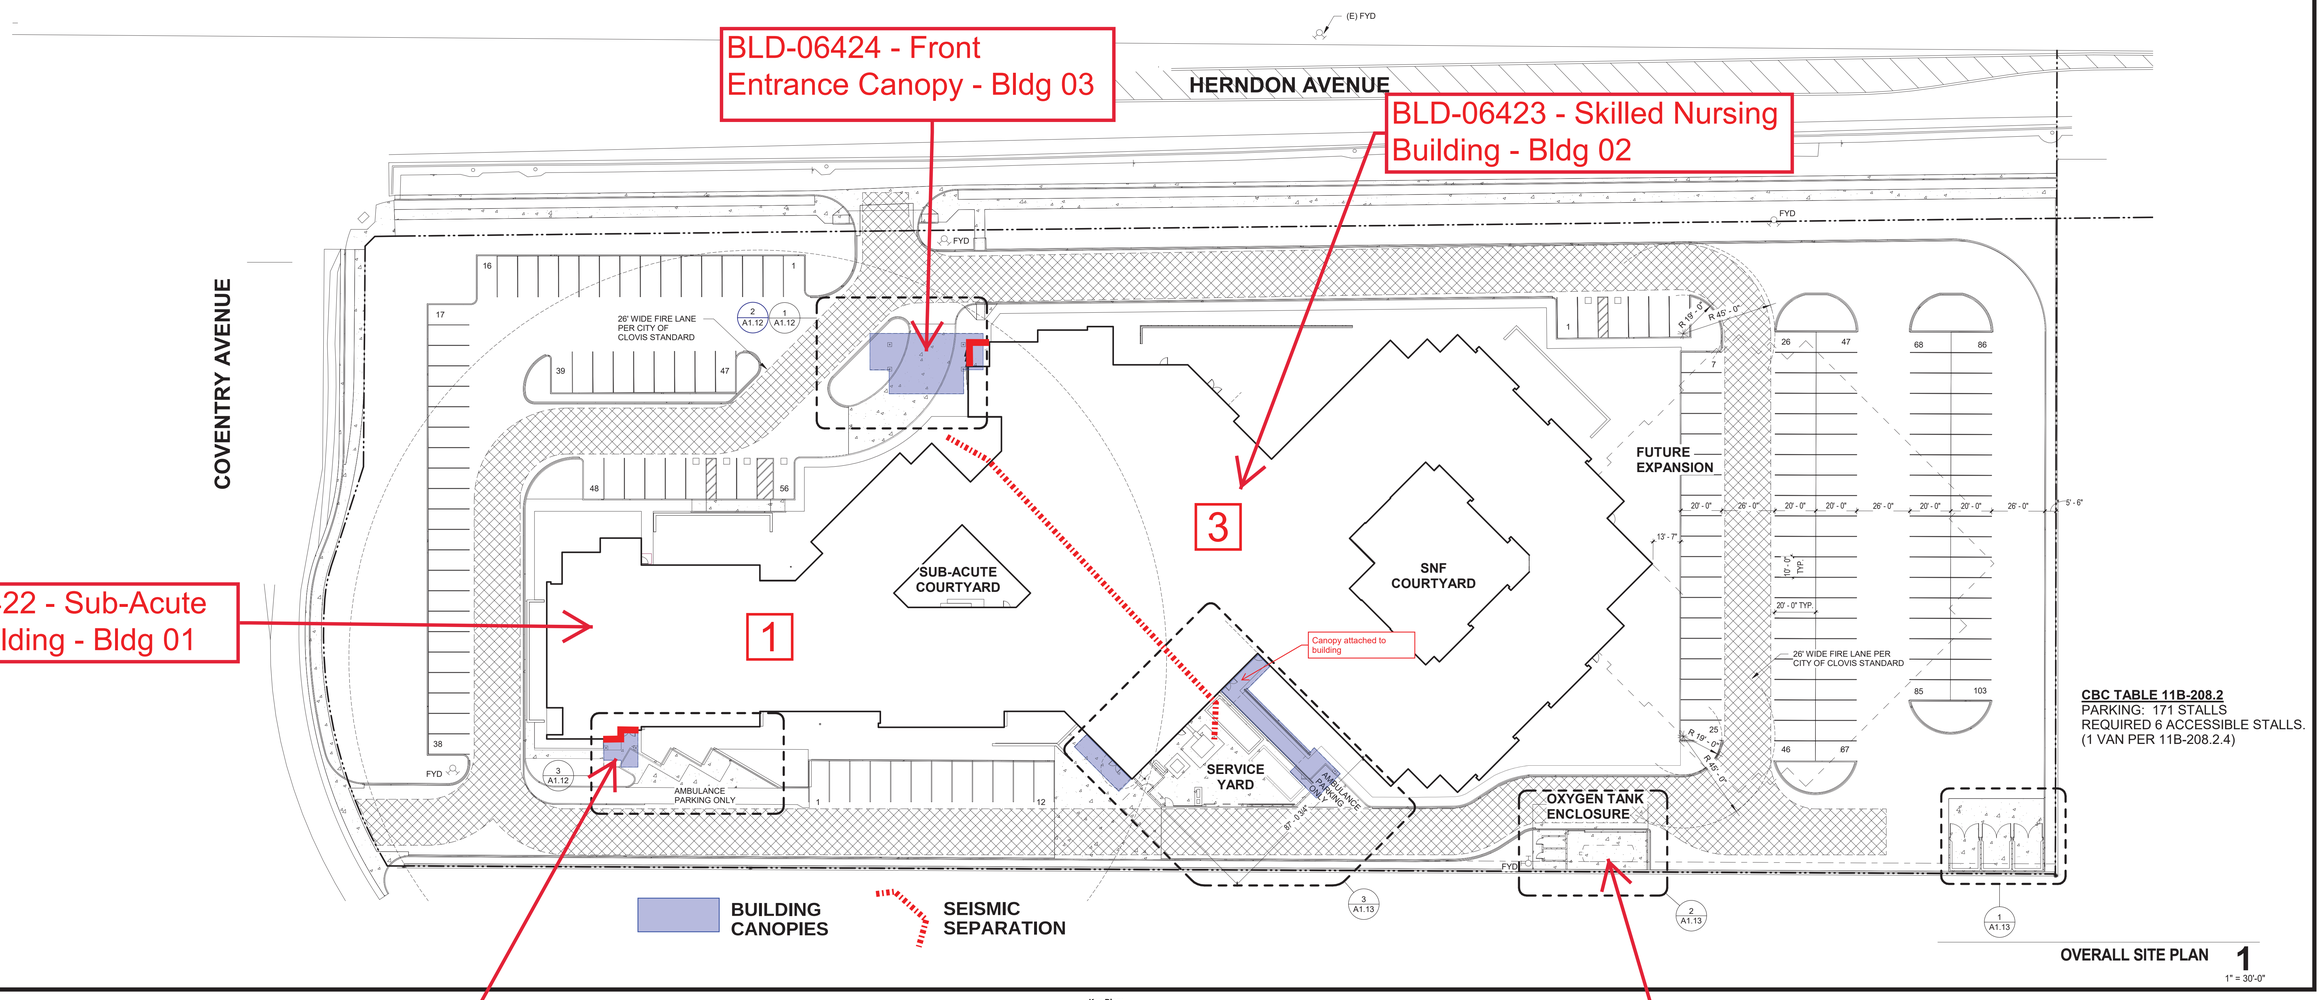

Keynotes:
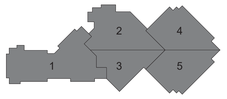
Key Plan: