FOLSOM CARE CENTER
Facility No. 20597

01/04/17
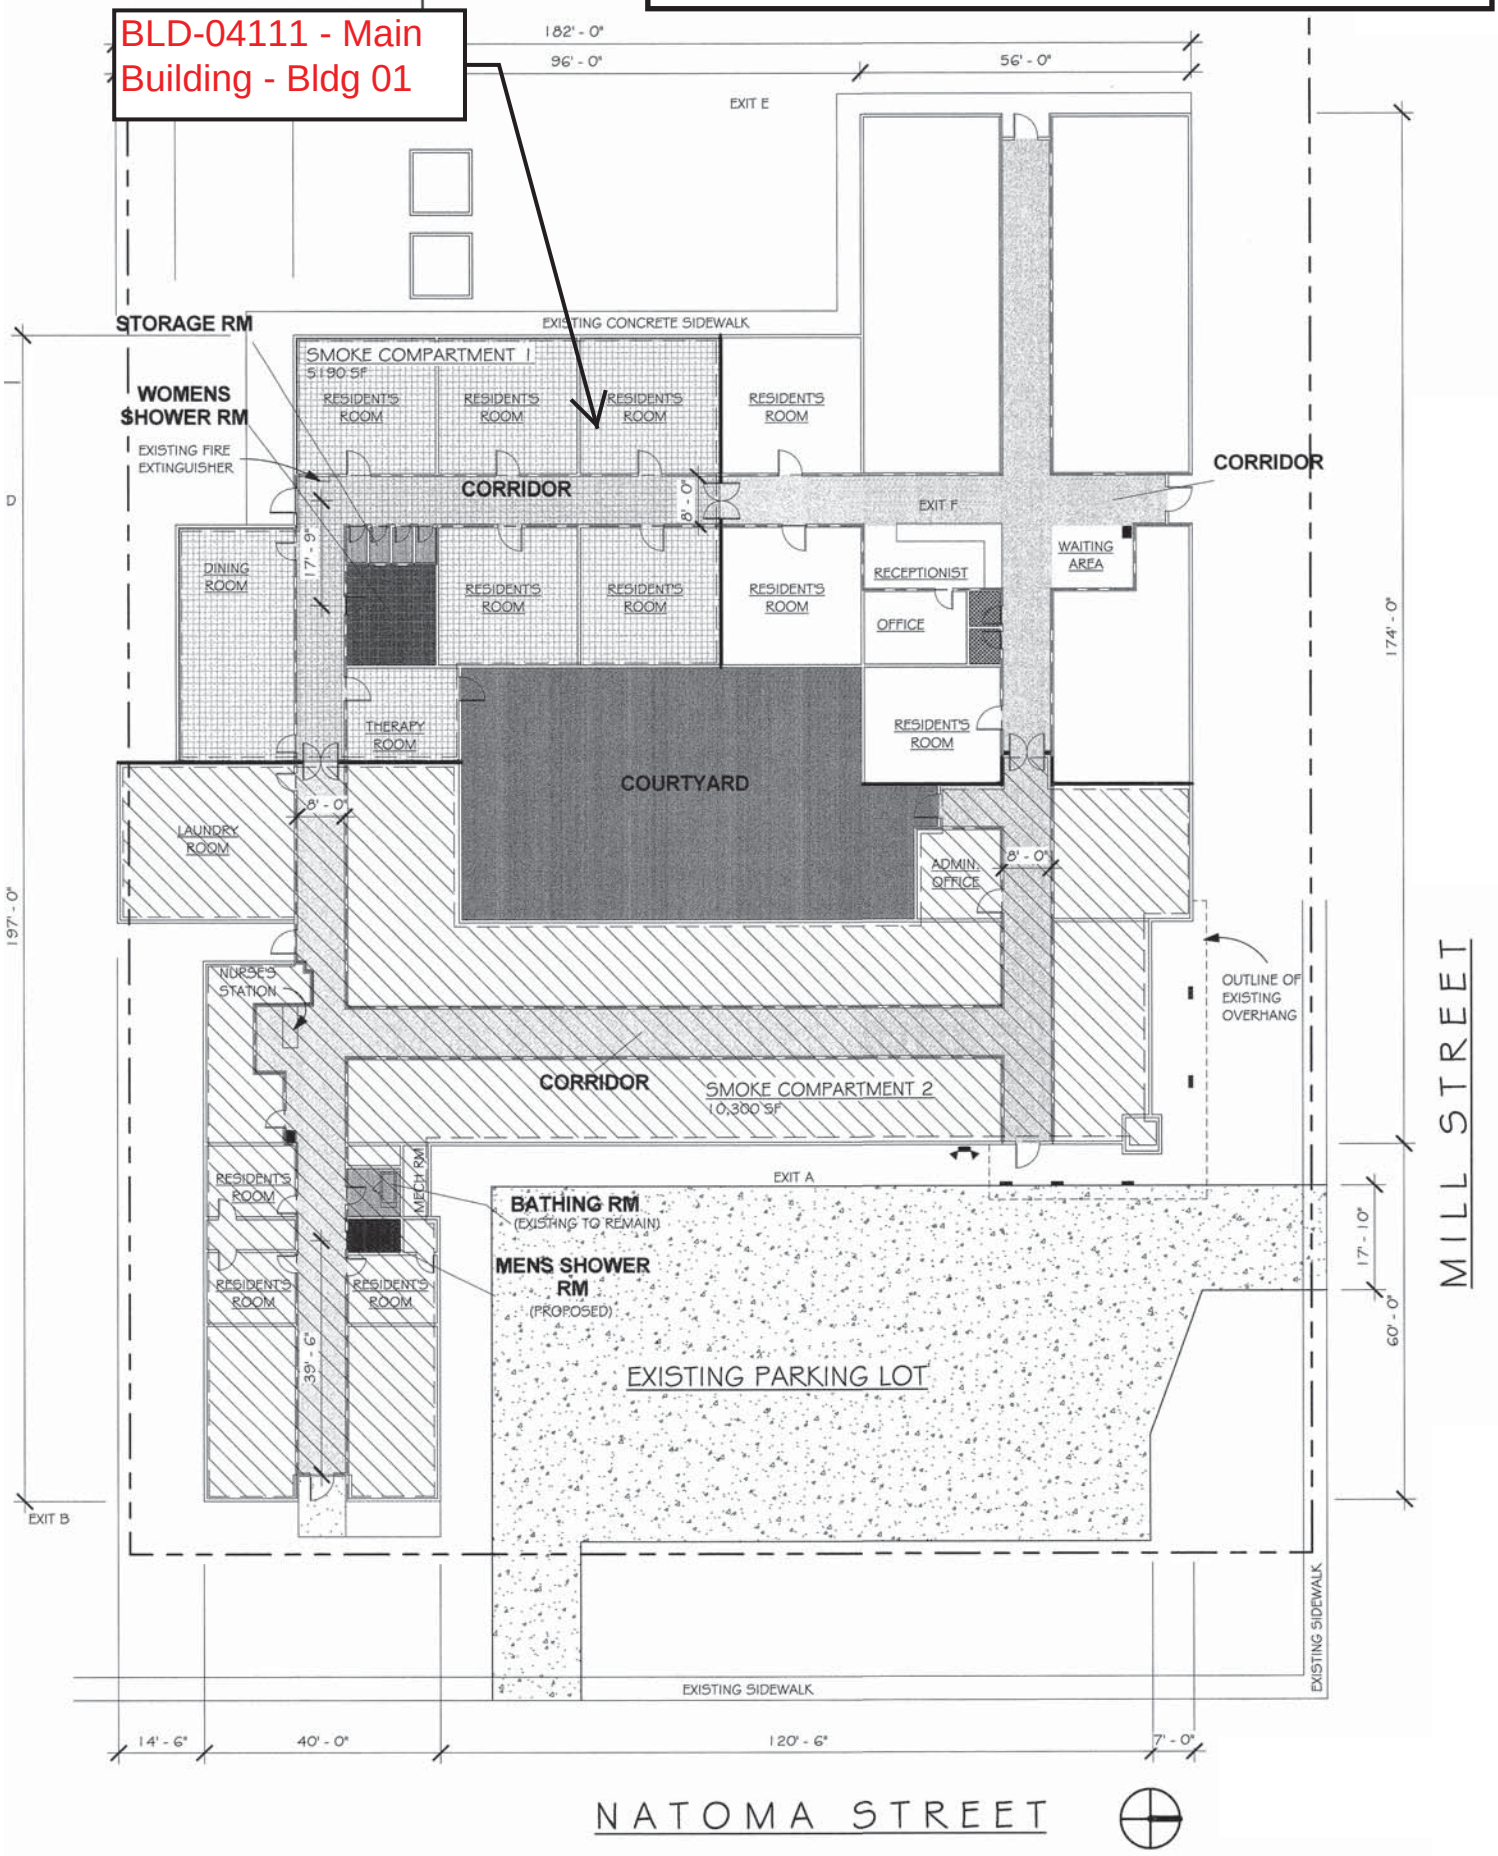
BLD-04111 - Main Building - Bldg 01