Camden Postacute Care, Inc.
Facility No. 20867

11/02/17

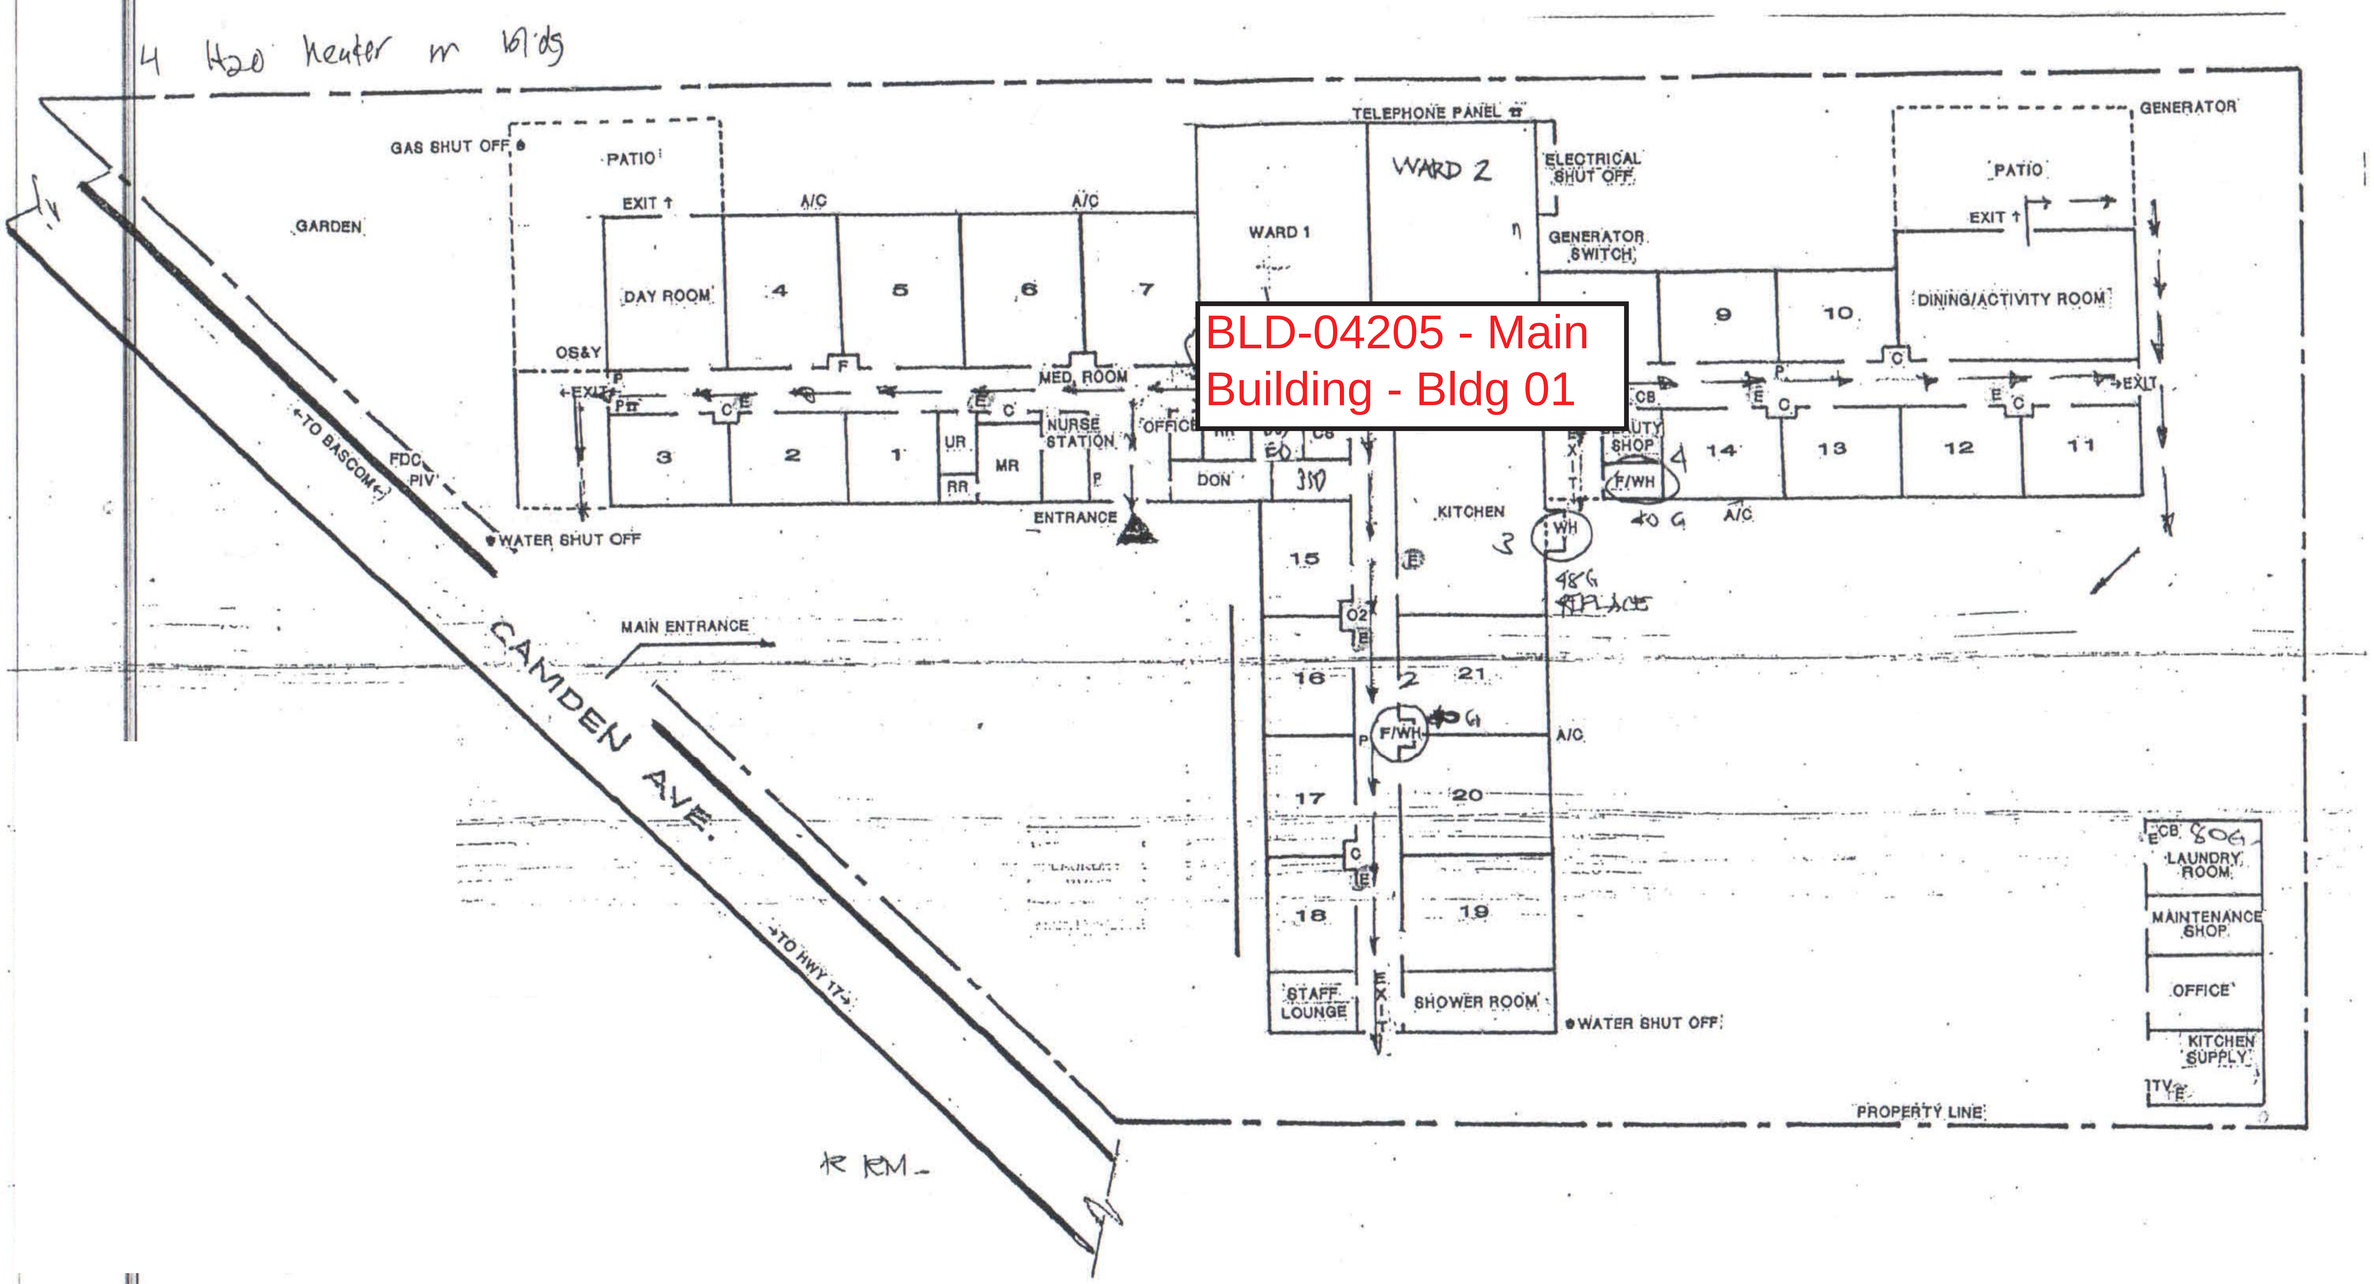

BLD-04205 - Main Building - Bldg 01