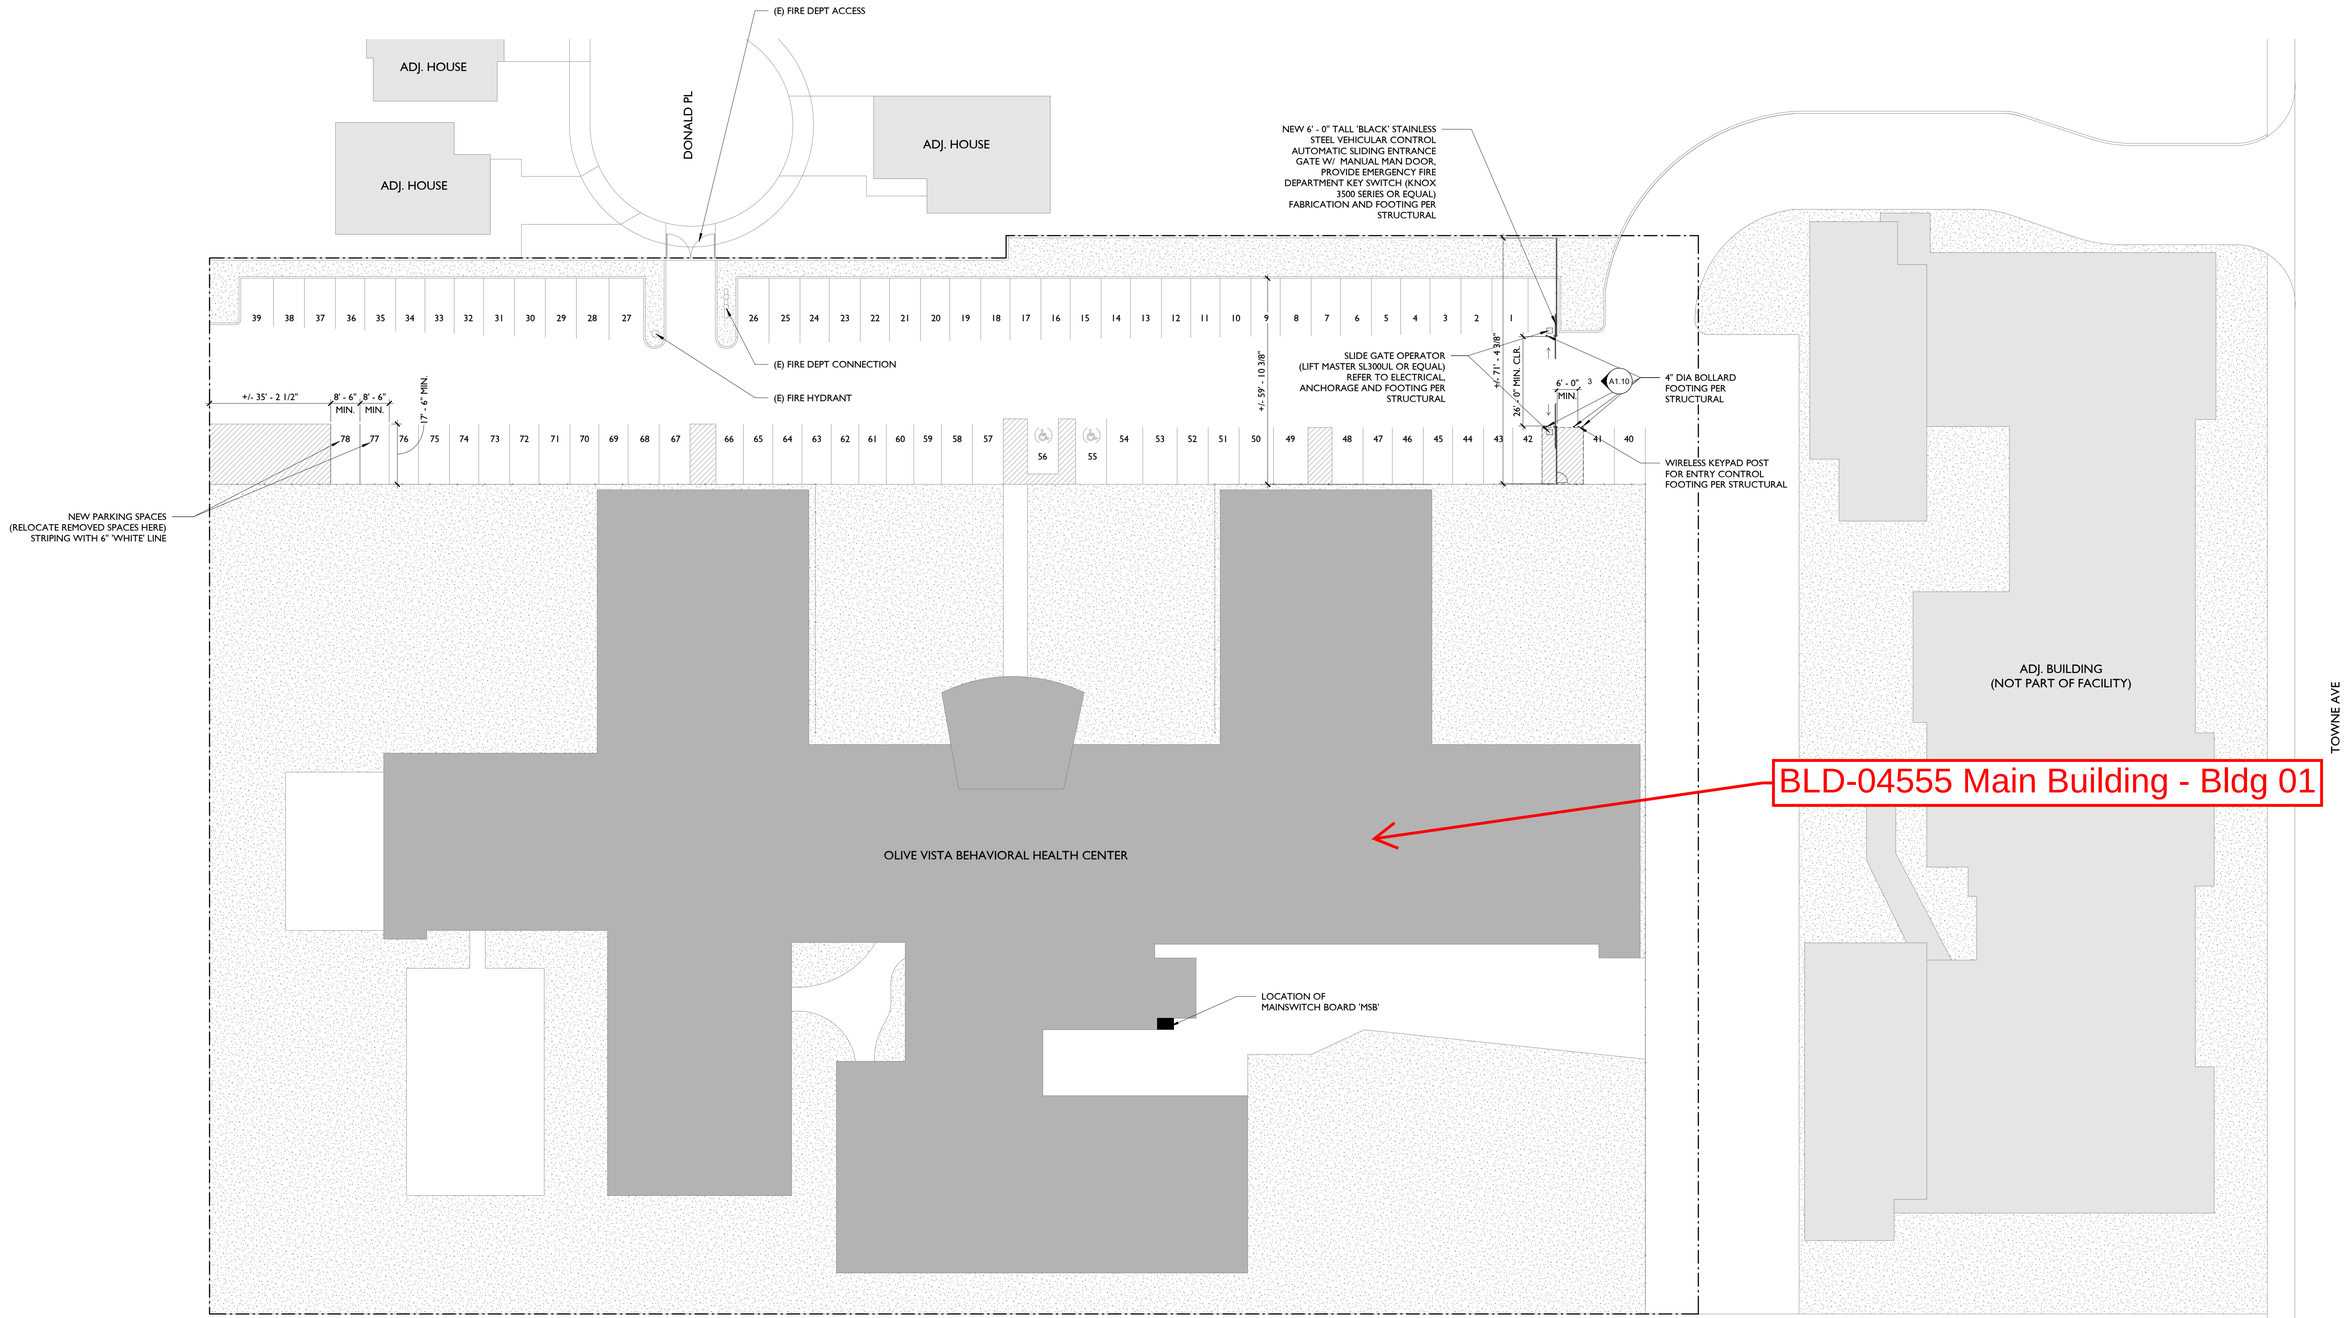

Olive Vista Behavioral Health Center
Facility No. 21917

7/14/2025

1 SITE PLAN
A1.10 1" = 20'-0"