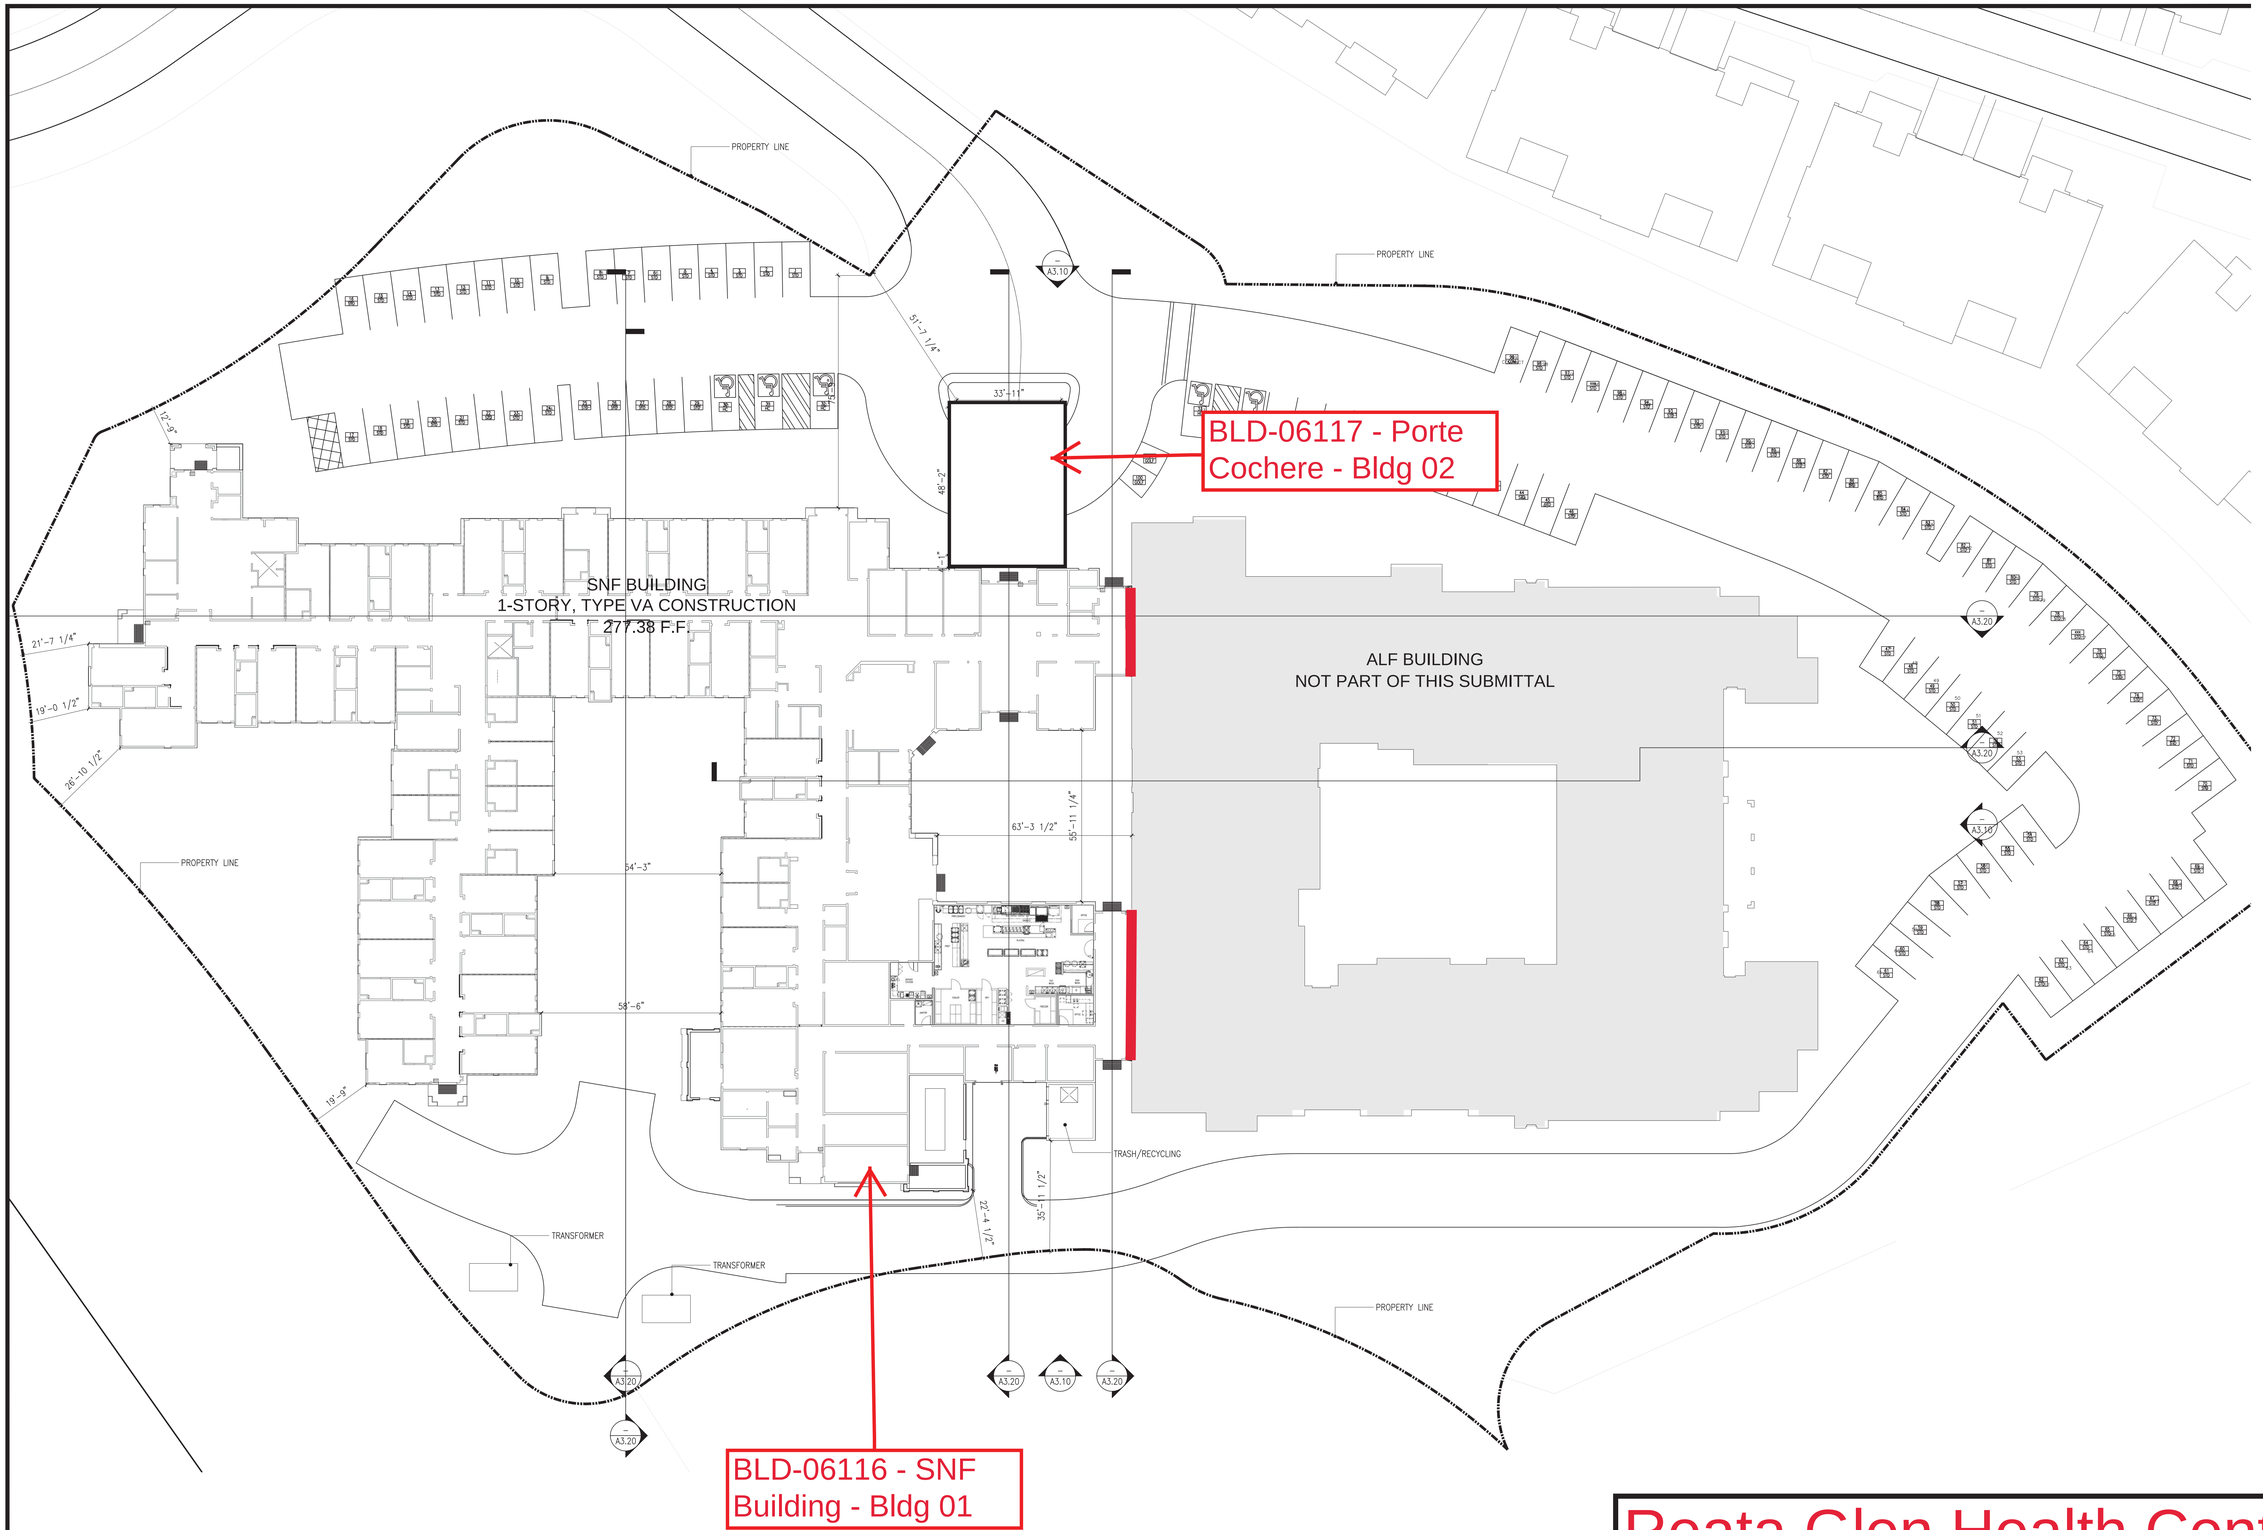

Reata Glen Health Center
Facility No. 28322

12/11/20

HATCHED AREA INDICIATES AREA OF WORK NOT COVERED UNDER THIS PERMIT